


Proposed East Elevation

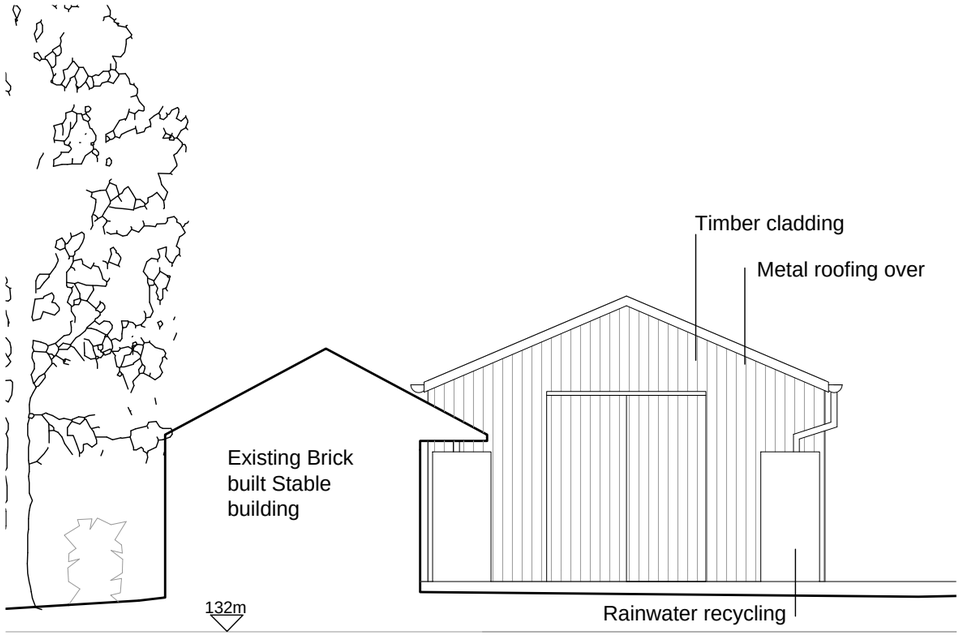


Proposed North Elevation




Proposed West Elevation

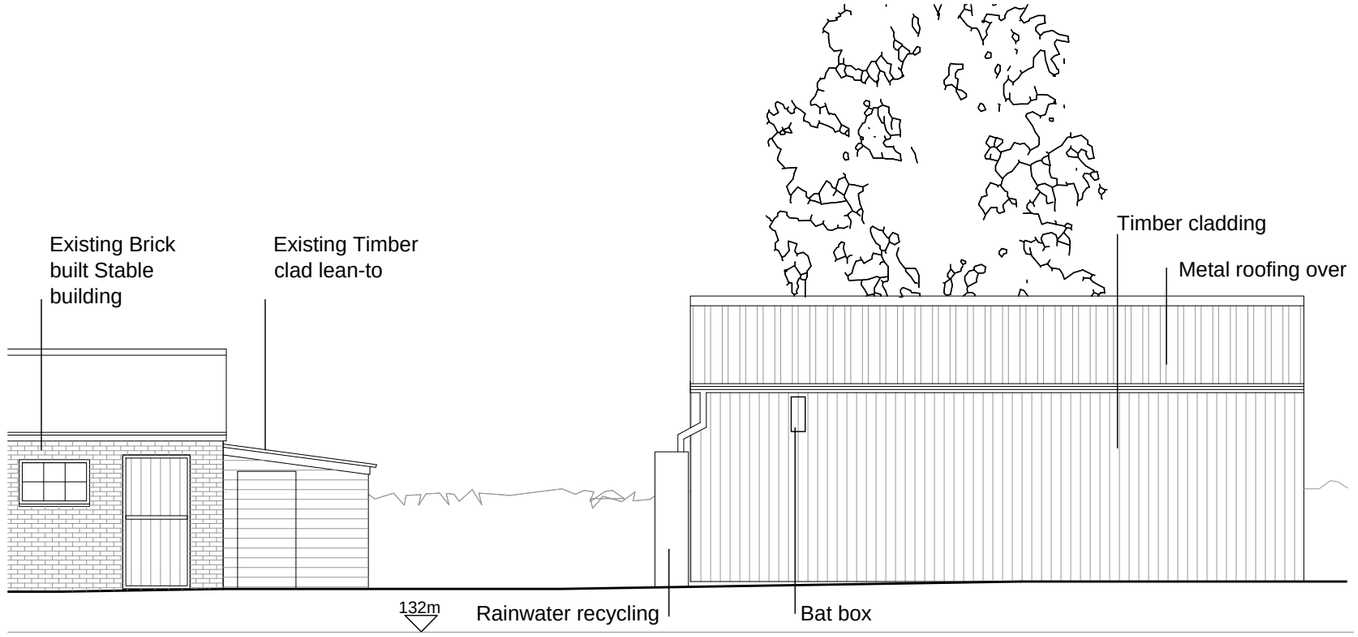


Proposed South Elevation

Revision Notes

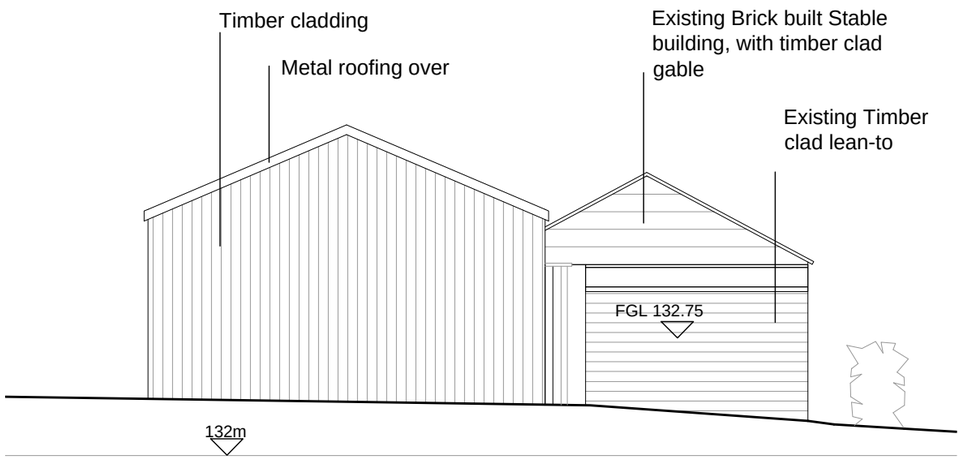REV-

Notes

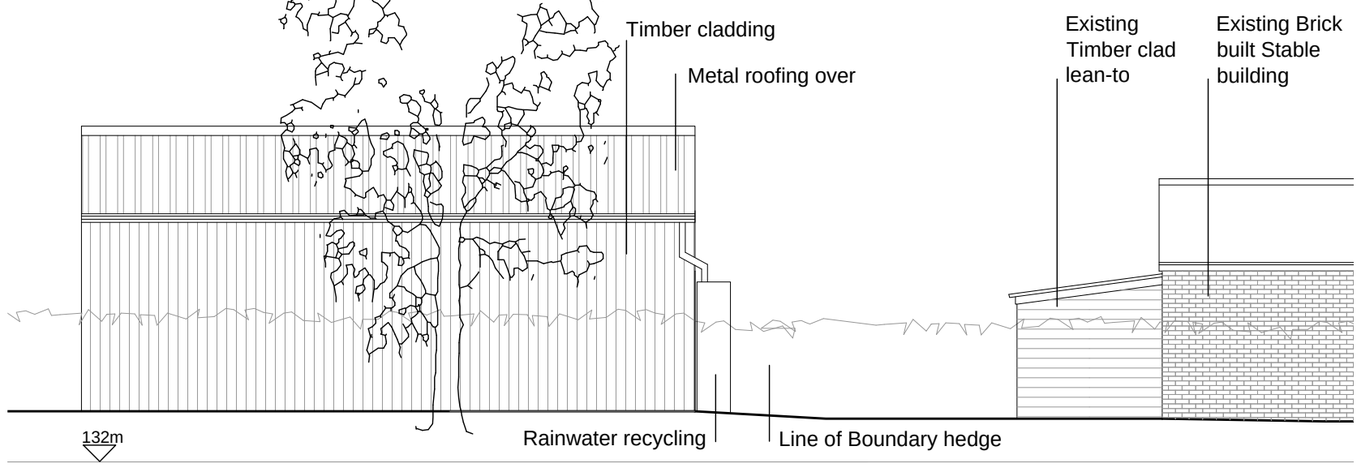0 1 2 5 metres

Scale 1:100

Client

Chris & Jo Lintern
3 The Grange
High Street
Chapmanslade
Westbury
BA13 4AN

Architect

Abi McGillivray Architecture
7 Goose Street, Beckington
Somerset BA11 6SS
Tel: 01373 831585 / 07811438654
www.amarchitecture.co.uk

# The Grange, Chapmanslade, New dwelling

Drawing Title

Proposed Outbuilding Elevations

| Scales | Job Number | Drawing Number | Revision | Status |
|---|---|---|---|---|
| 1:100 @ A3 | 234B | 003 | - | Planning |
| Date 20/09/2023 | | | | |