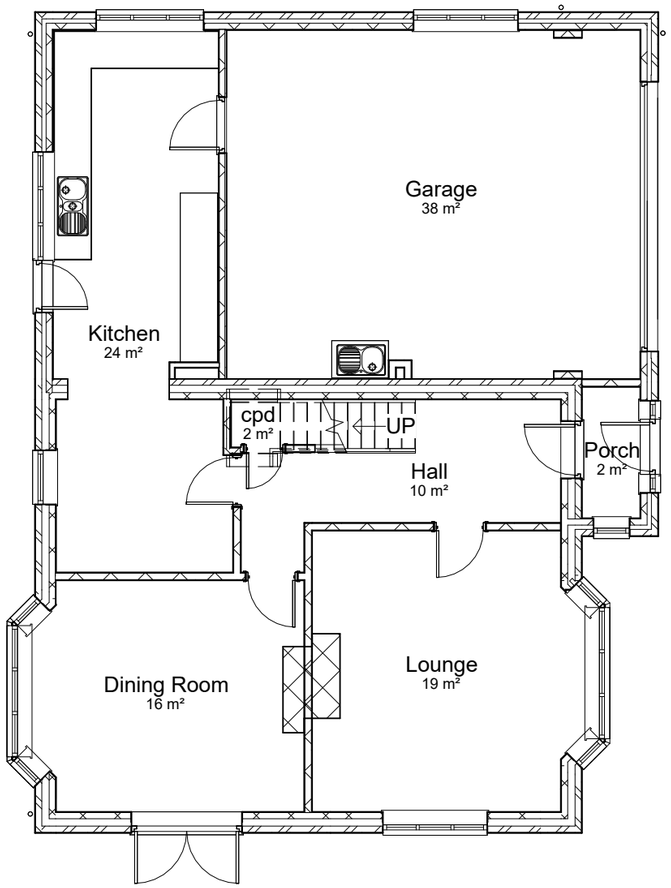

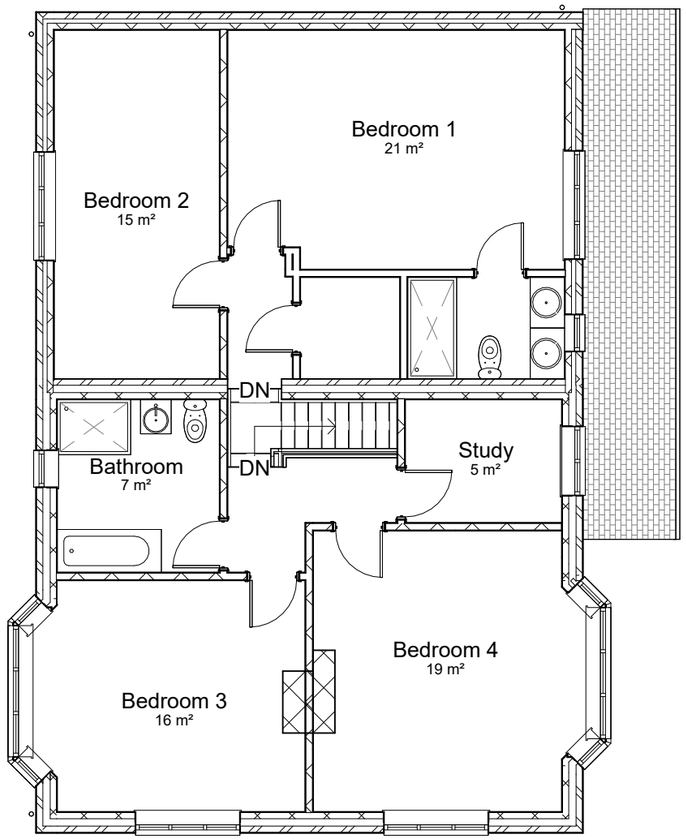

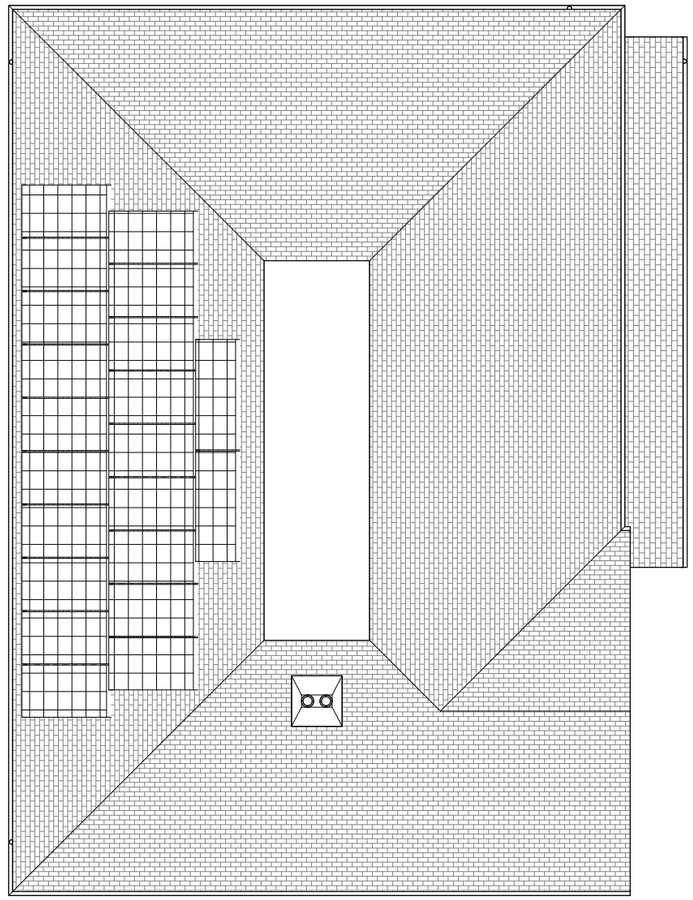

Level 1 - Ground Floor Existing
1 : 100

Level 2 - First Floor Existing
1 : 100

Level 3 - Roof Plan Existing
1 : 100



VISUAL SCALE 1:100 @ A3

Rev No.	Revision Note.	Date	Drawn	Checked

Project number 04420-01
Client Mr Tomlinson
Project Bourne View
Title Existing Plans
Date 21.09.23
Sheet 01
Scale 1 : 100
Drawn by AW
Checked by AW
Paper Size A3

BOURNE VALLEY ASSOCIATES
ANDOVER LANE FARM
FABERSTOWN
ANDOVER
HAMPSHIRE
SP11 9PE
Tel: 01264 850159
Email: info@bournevalley.co.uk

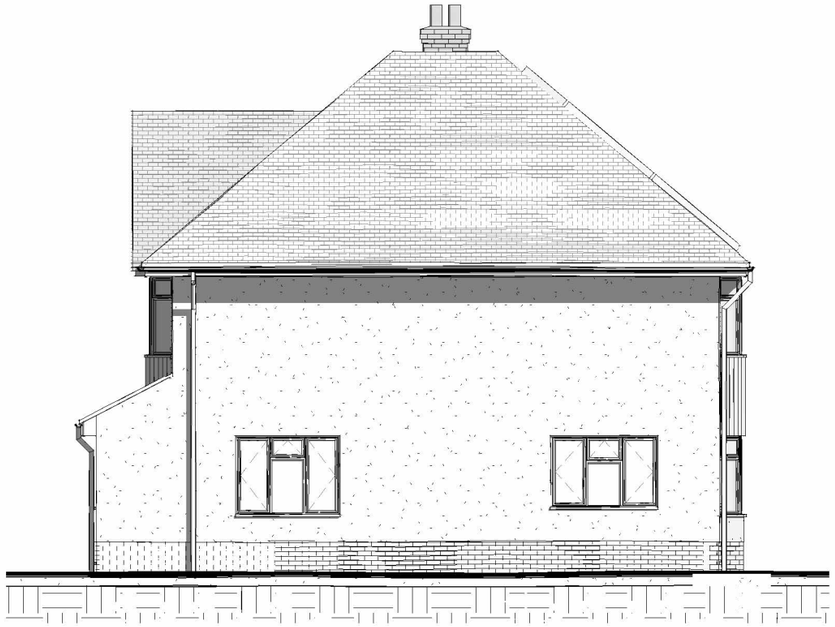

North - Existing

1 : 100



East- Existing

1 : 100



South - Existing

1 : 100



West - Existing

1 : 100

0m 2m 4m 6m 8m 10m

VISUAL SCALE 1:100 @ A3

Rev No.	Revision Note.	Date	Drawn	Checked

Project number 04420-01

Client Mr Tomlinson

Project Bourne View

Title Existing Elevations

Date 21.09.23

Sheet 02

Scale 1 : 100

Drawn by SM

Checked by AW

Paper Size A3

BOURNE VALLEY ASSOCIATES
ANDOVER LANE FARM
FABERSTOWN
ANDOVER
HAMPSHIRE
SP11 9PE
Tel: 01264 850159
Email: info@bournevalley.co.uk

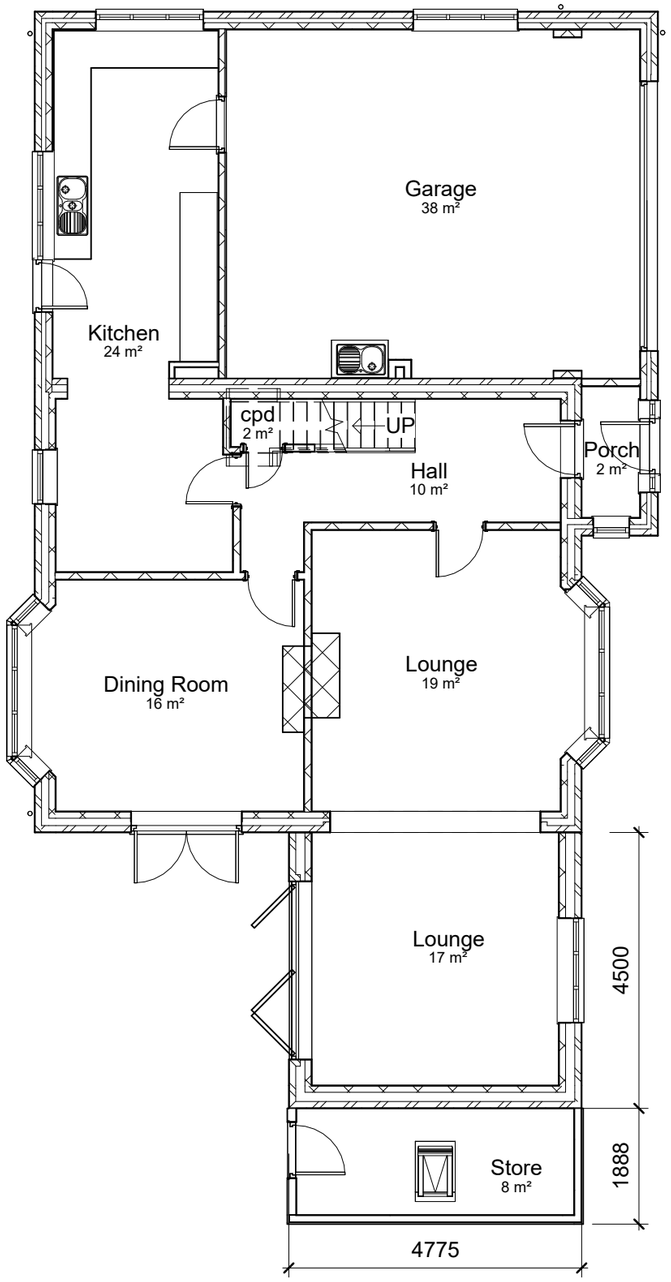

Level 1 - Ground Floor Proposed

1 : 100

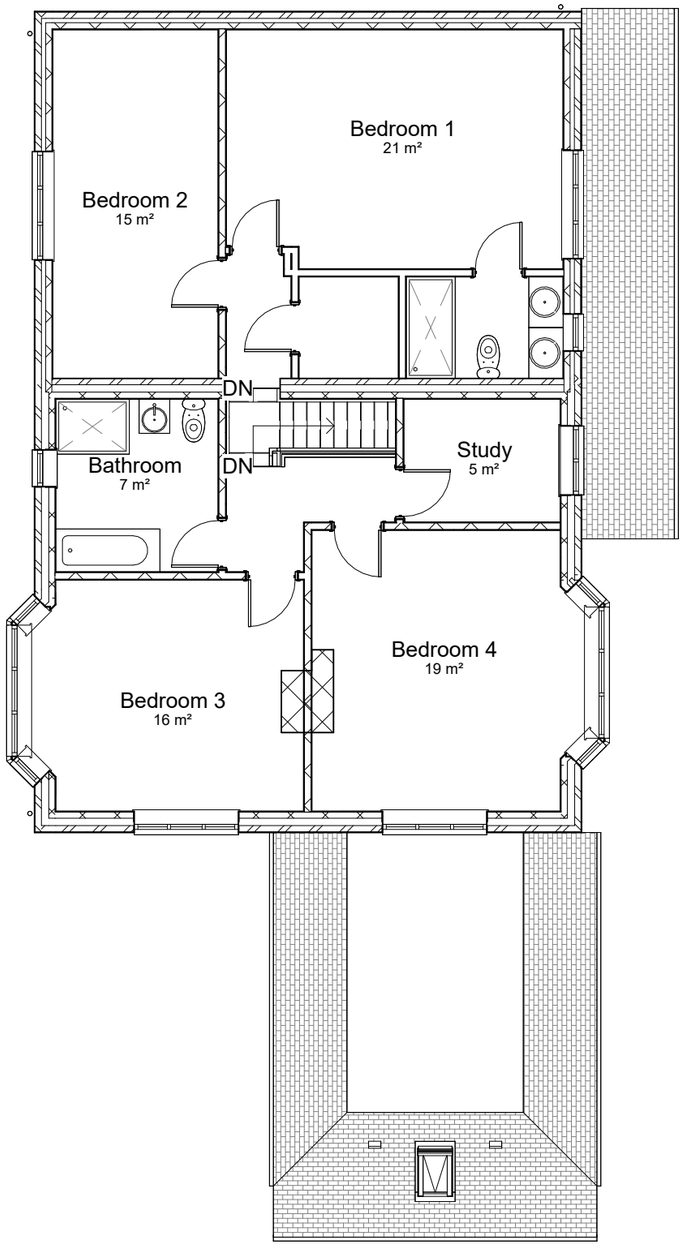

Level 2 - First Floor Proposed

1 : 100

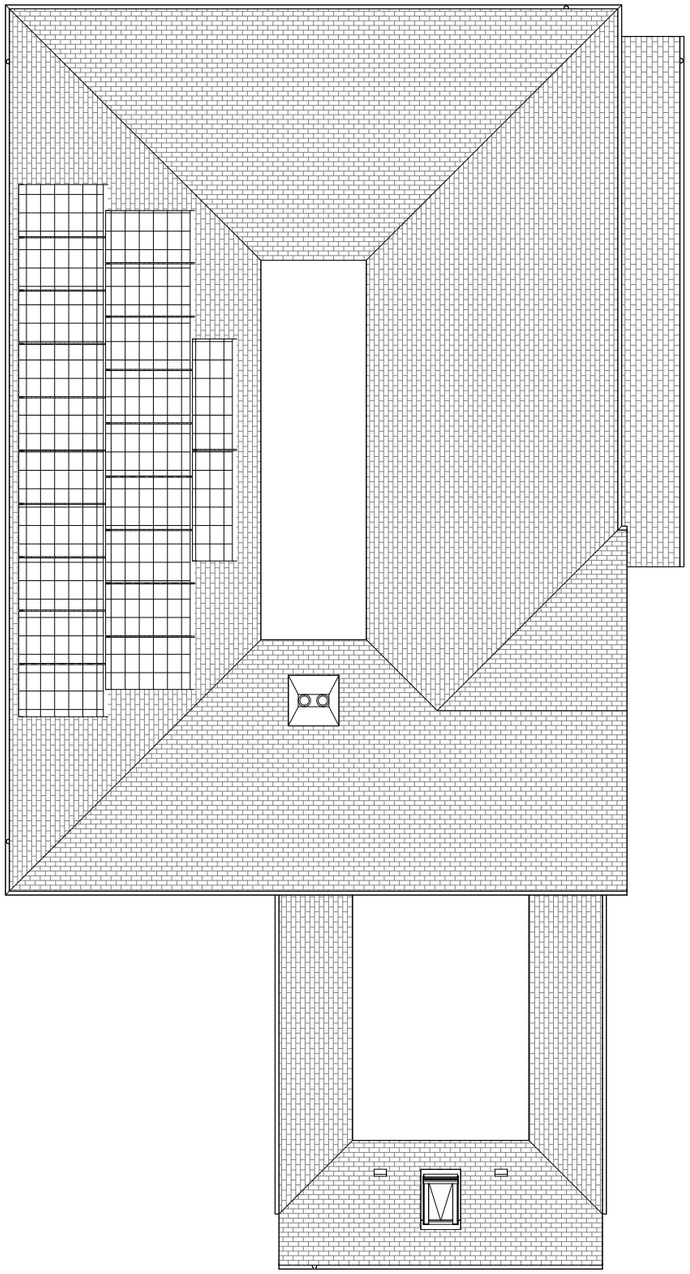

Level 3 - Roof Plan Proposed

1 : 100

0m 2m 4m 6m 8m 10m

VISUAL SCALE 1:100 @ A3

Rev No.	Revision Note.	Date	Drawn	Checked

Project number 04420-01	Client Mr Tomlinson	Project Bourne View
Title Proposed Plans		
Date 21.09.23	Sheet 03	Scale 1 : 100
Drawn by AW	Checked by AW	Paper Size A3

BOURNE VALLEY ASSOCIATES
ANDOVER LANE FARM
FABERSTOWN
ANDOVER
HAMPSHIRE
SP11 9PE
Tel: 01264 850159
Email: info@bournevalley.co.uk



North - Proposed
1 : 100



East- Proposed
1 : 100



South - Proposed
1 : 100



West - Proposed
1 : 100

0m 2m 4m 6m 8m 10m

VISUAL SCALE 1:100 @ A3

Rev No.	Revision Note.	Date	Drawn	Checked

Project number 04420-01
Client Mr Tomlinson
Project Bourne View
Title Proposed Elevations
Date 21.09.23
Sheet 04
Scale 1 : 100
Drawn by AW
Checked by AW
Paper Size A3

BOURNE VALLEY ASSOCIATES
ANDOVER LANE FARM
FABERSTOWN
ANDOVER
HAMPSHIRE
SP11 9PE
Tel: 01264 850159
Email: info@bournevalley.co.uk