

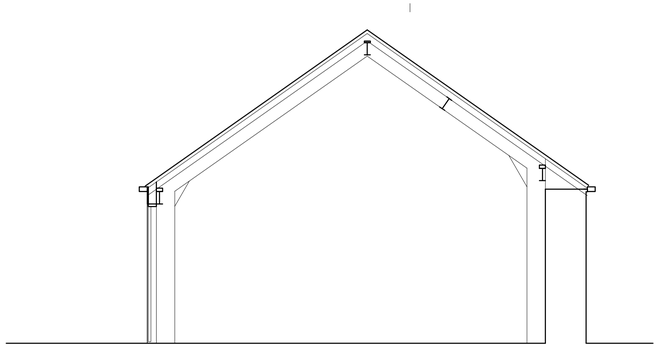



SECTION AA

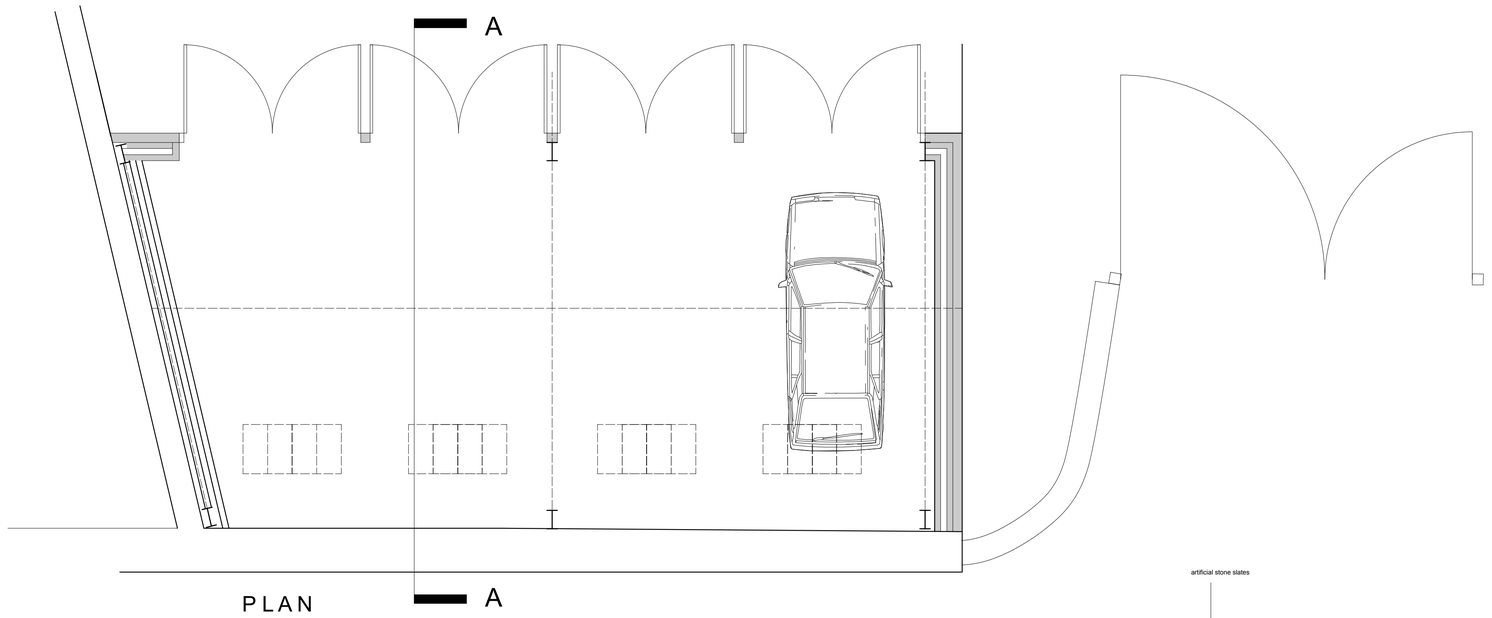


PLAN

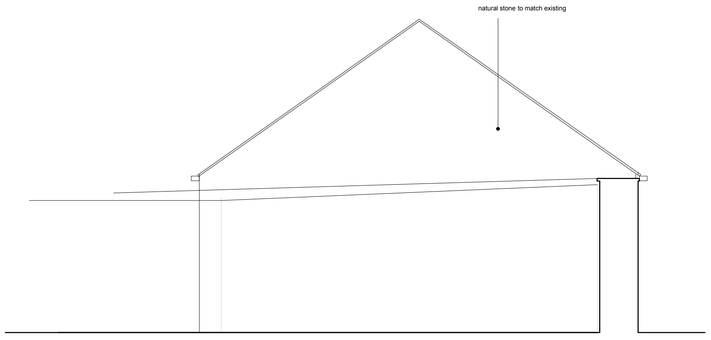


NORTH EAST ELEVATION

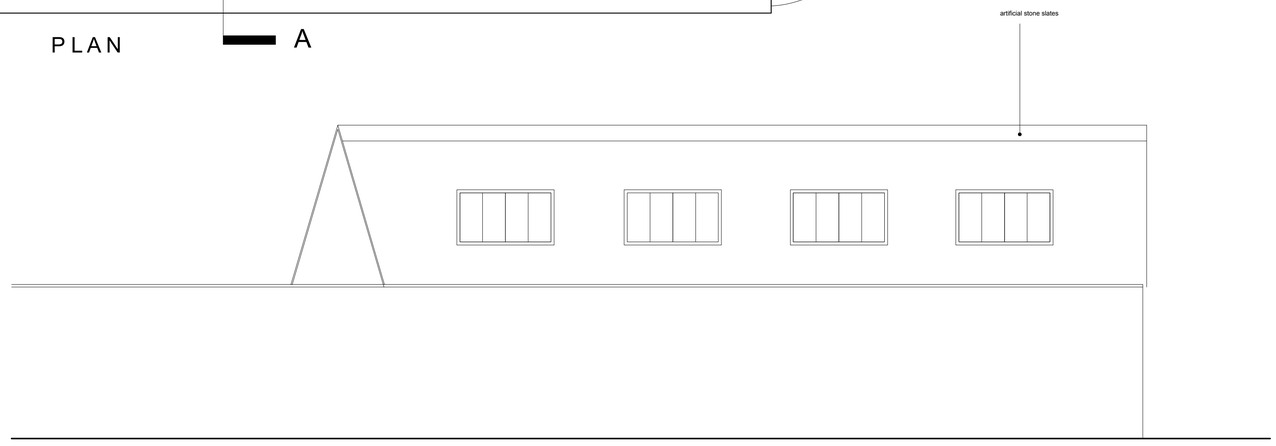

NORTH WEST ELEVATION

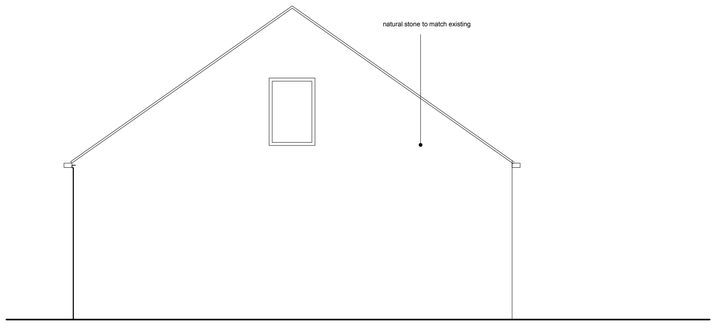

SOUTH WEST ELEVATION

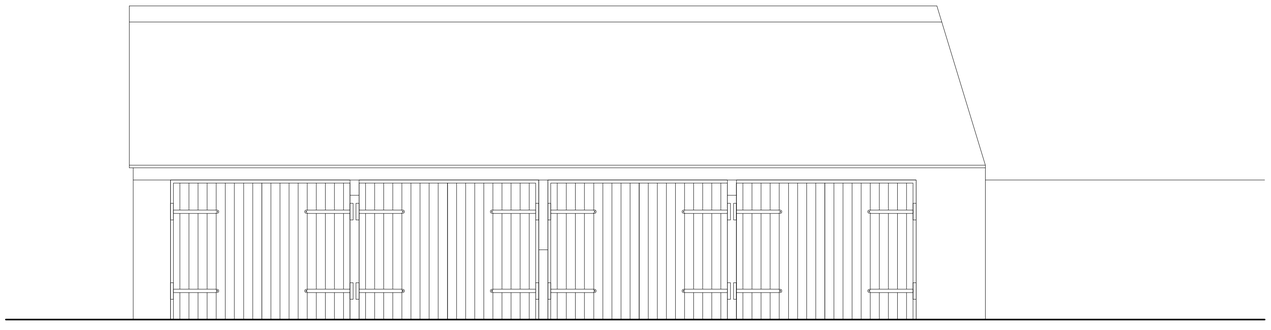

SOUTH EAST ELEVATION

Roger Gransmore RIBA
The Old Chapel . Oakridge Lynch . Stroud . Glos . GL6 7NZ
Tel 01285 760700
Email roger@gransmore.co.uk

client Mr David Emanuel
project Carters Barn, Latton
drg. no. 901/P/02 | rev A | title Proposed Floor Plan and Elevations
date 07/07/23 | scale 1:50

rev	date	notes

PRINTS TO SCALE 1:50 @A1 SIZE

0 1 5m