01 Existing Side Elevation

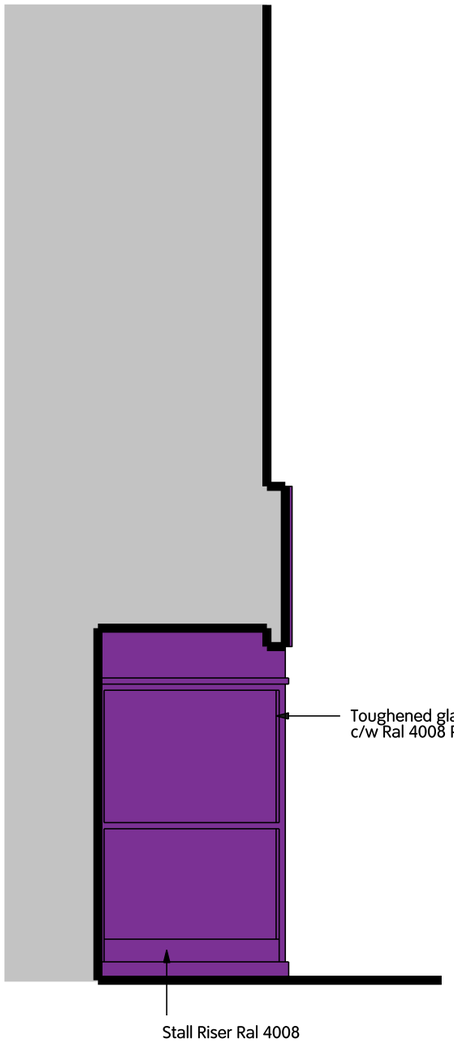

02 Existing Street Elevation



03 Existing Ground Floor Plan

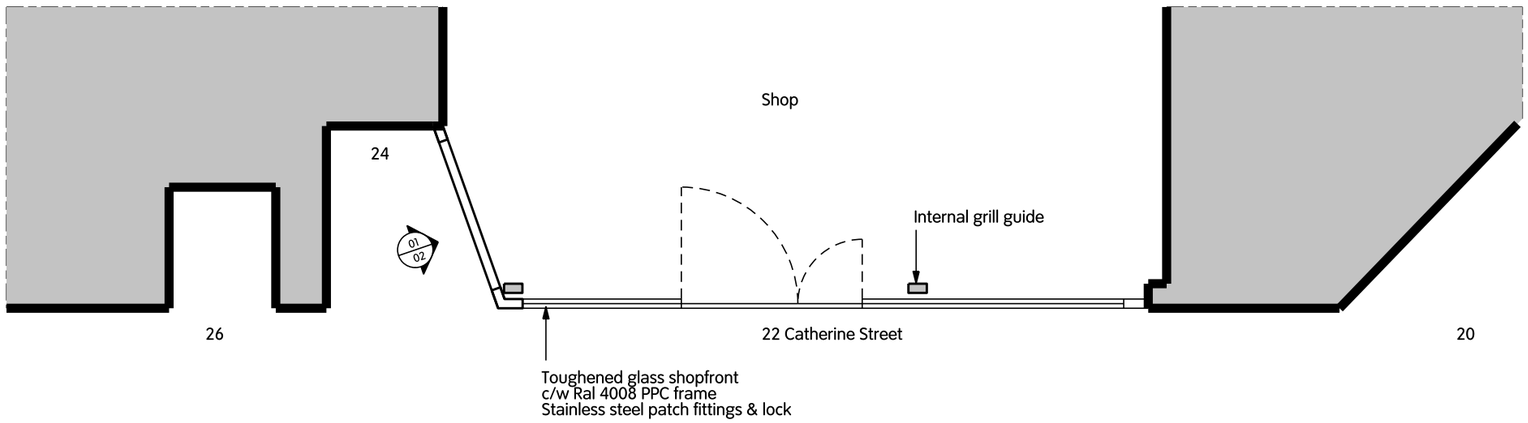

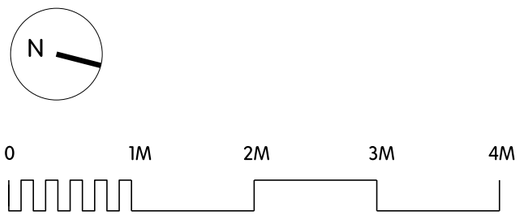

Scale in M @ 1:50 on A3 sheet.

Rev.: -	RIBA Chartered Practice	Stewart Nicholson architects	34 Hill Drive, Hove, BN3 6QL. 07966 476681 info@stewartnicholson.co.uk www.stewartnicholson.co.uk	Job No. 129	Job Title CakeBox, 22 Catherine St., Salisbury, SP1 2DA.	Date 28.12.22	Scale 50@A3	Drg. No. 02	Rev. -	Drawing Title Existing Plans & Elevations	Planning

Drawing & design ©Copyright Stewart Nicholson & cannot be used or reproduced without written consent. Do no scale, use figured dimensions only. The contractor is to site measure & check dimensions prior to commencement of the works, ordering or fabrication.

Any discrepancies to be reported to Architect immediately. Use the drawing only for use specified. Drawings to be read with additional information. No responsibility accepted under current CDM Regs. No responsibility accepted for inaccuracies of Site Survey.