




SECTION THRO' EXISTING STONE WALL 1:5

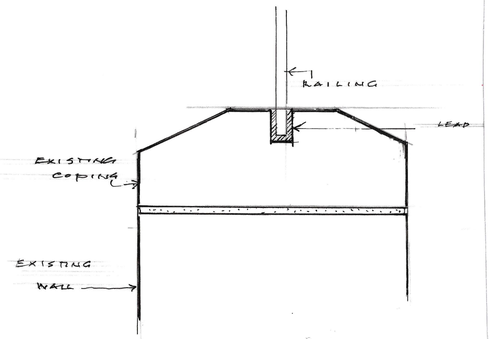


CROSS SECTION THRO' COPING STONE 1:20

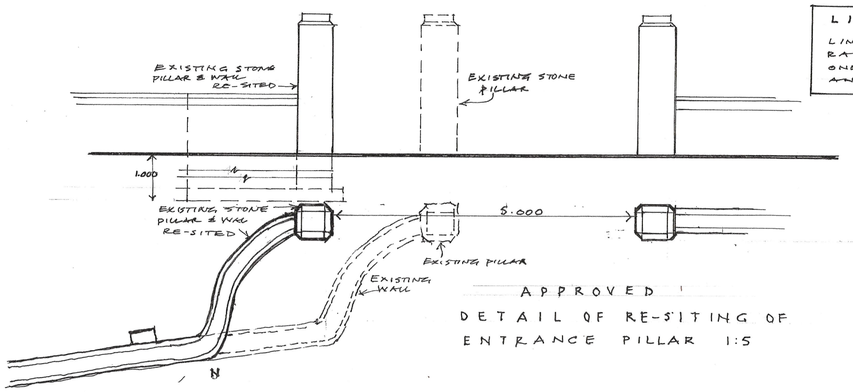


APPROVED DETAIL OF RE-SITING OF ENTRANCE PILLAR 1:5

**LIME MORTAR**


LIME MORTAR TO BE MIXED IN RATIO OF TWELVE PARTS BATH STONE DUST ONE PART WHITE PORTLAND CEMENT AND THREE PARTS LIME.

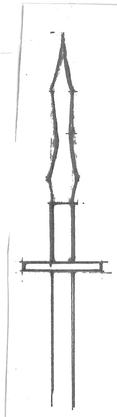


1:2 DETAIL OF RAILING

0 500mm

0 250mm

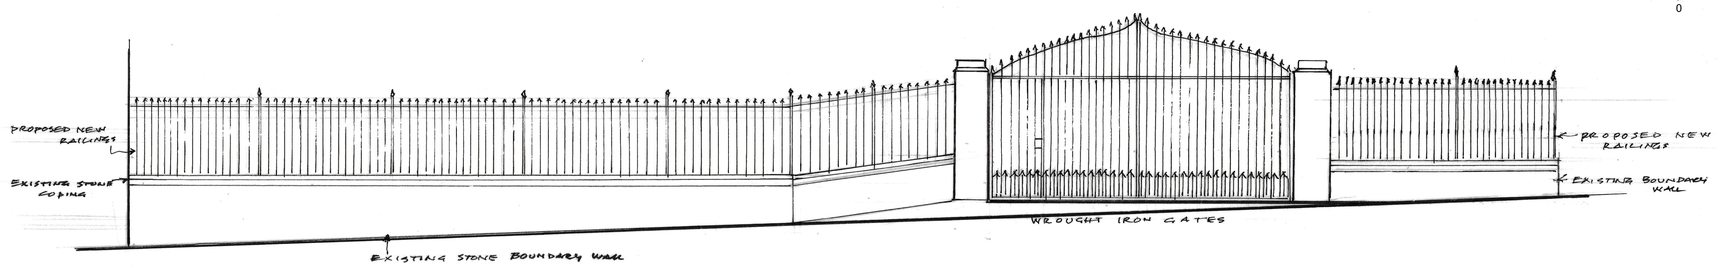


PROPOSED ELEVAION FROM CHURCH STREET 1:50

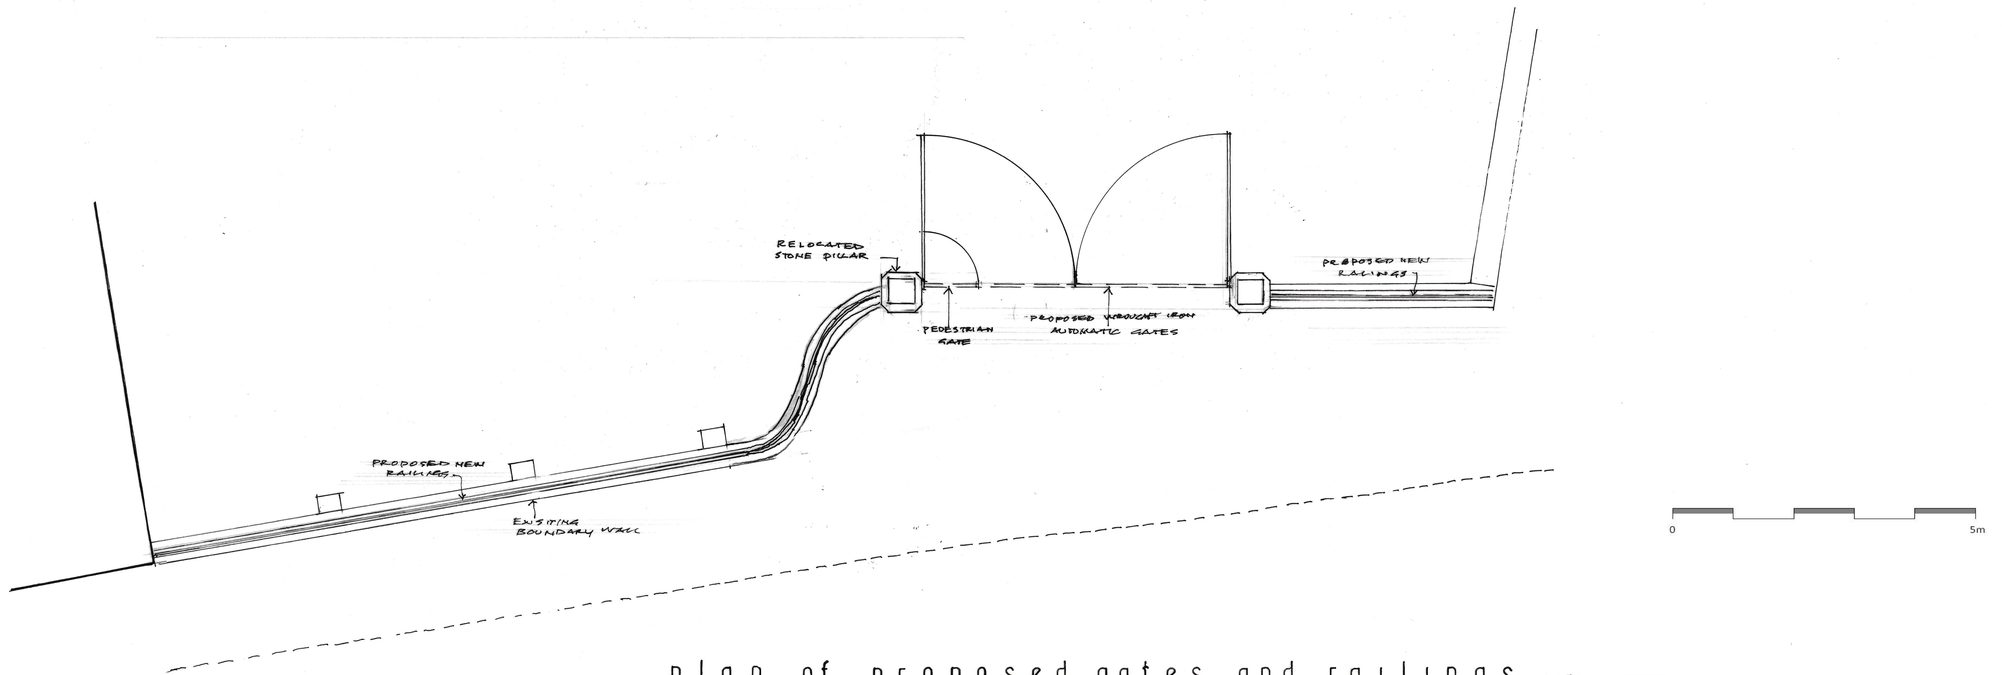


0 5m

plan of proposed gates and railings 1:50

DRAWING NUMBER 8015/17029/A
SCALE: 1:50 & 1:5
DATE 10.1.2018
DRAWN D-BS.

REVISIONS

# UNITED CHURCH TROWBRIDGE – proposed gates and railings

P.W. BERESFORD-SMITH & PARTNERS
CHARTERED ARCHITECTS
THE CHASE, 30 HIGH BANNERDOWN
BATHEASTON BATH BA1 7JZ