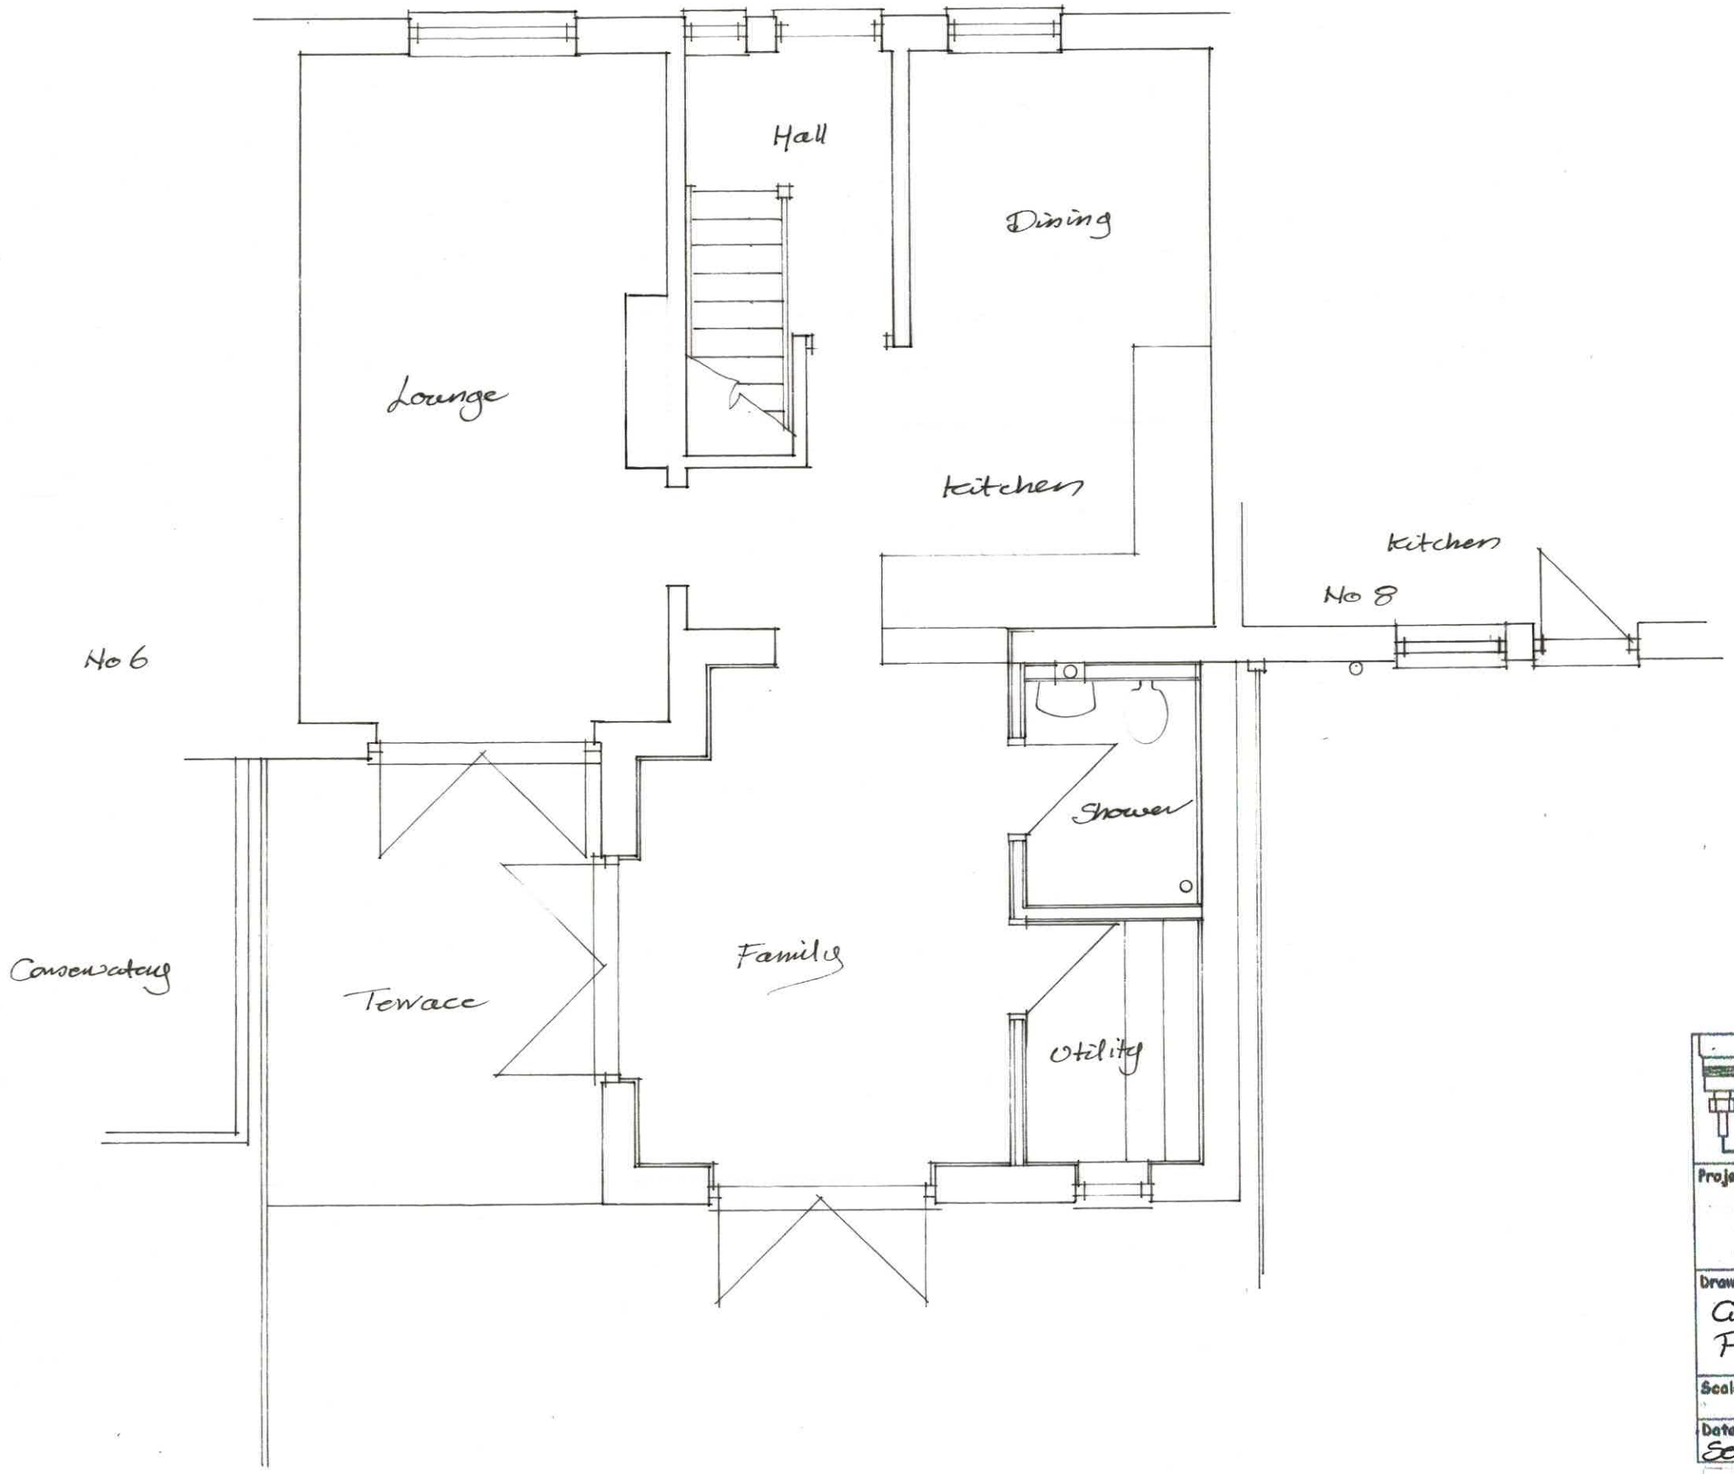


CHRIS HYDE
3 Potley Lane
Corsham, Wilts
SN13 9RY
01225811057

Project 7 Poplar Way
North Colerne
SN14 8PP

Drawing
Ground Floor Plan
Proposed

Scale 1:50

Drawing No 2551/2

Date Sept 2023

Drawn Chris Hyde

1:1 1:100 1:5 1:50