
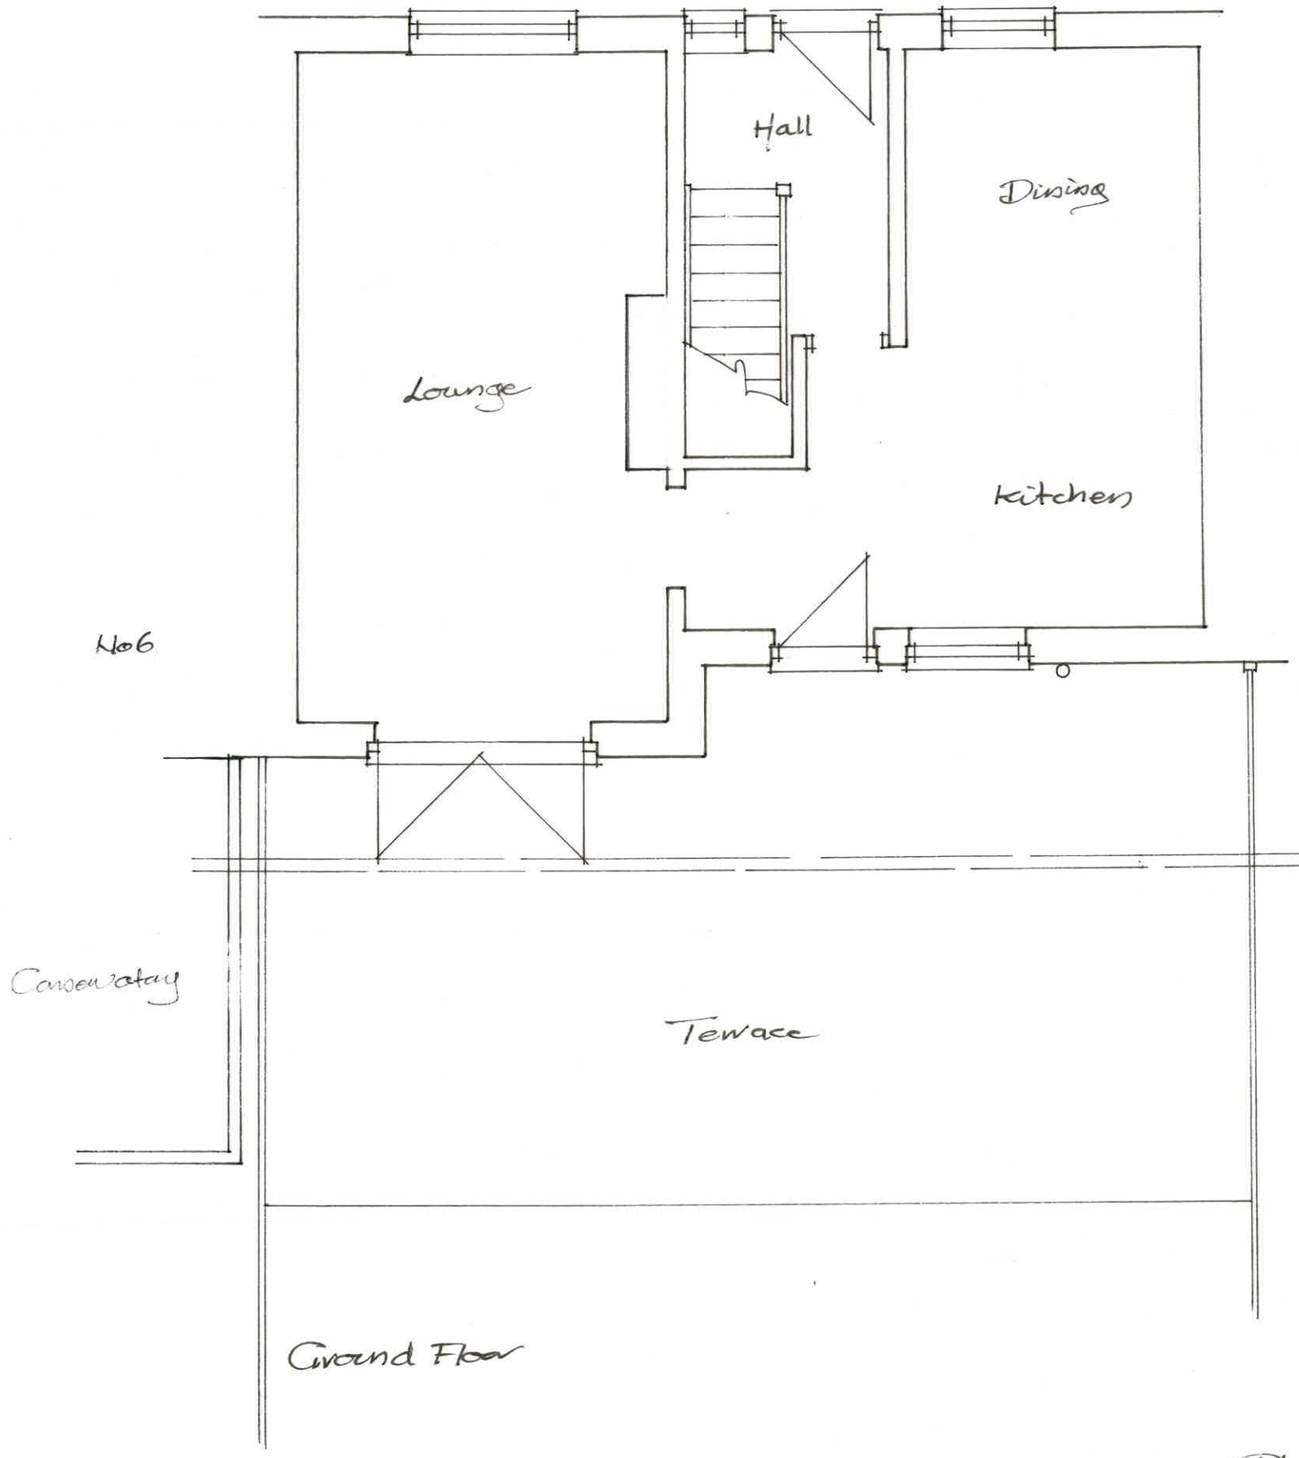


No 6

Ground Floor

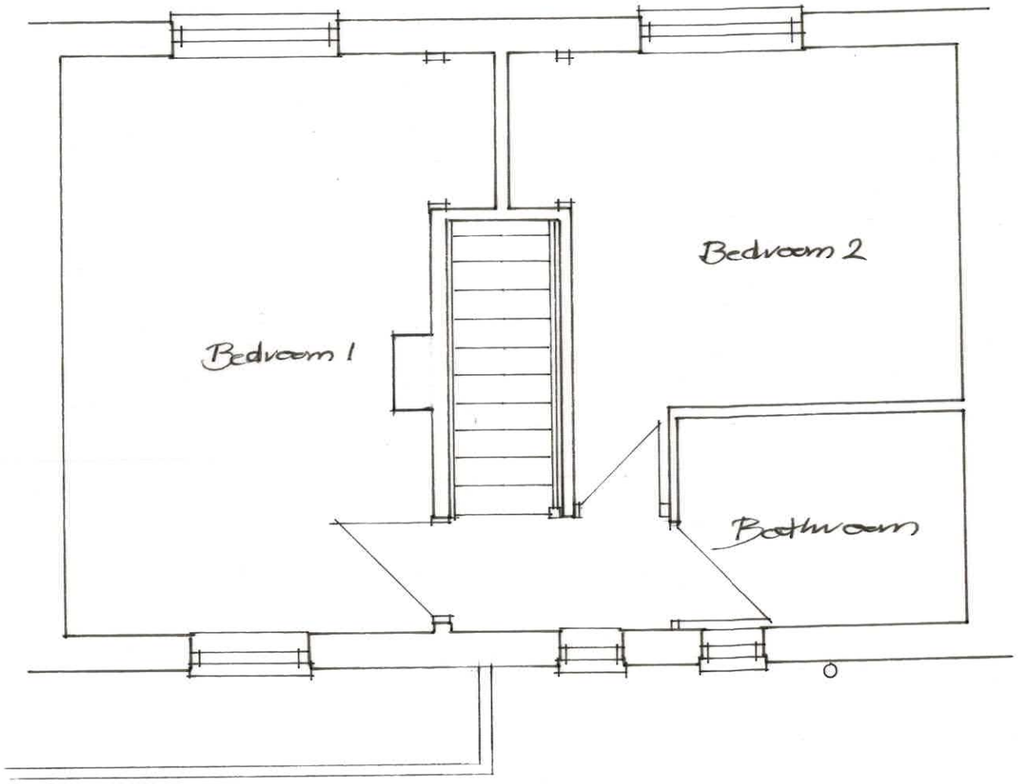

First Floor

Plans 1:50

CHRIS HYDE
3 Potley Lane
Corsham, Wilts
SN13 9RY
01225811057

Project 7 Poplar Way
North Colerne
SN14 8PP

Drawing Floor Plans Existing

Scale 1:50 | Drawing No 2551/1

Date Sept 2023 | Drawn Chris Hyde

1:1 1:100 1:5 1:50