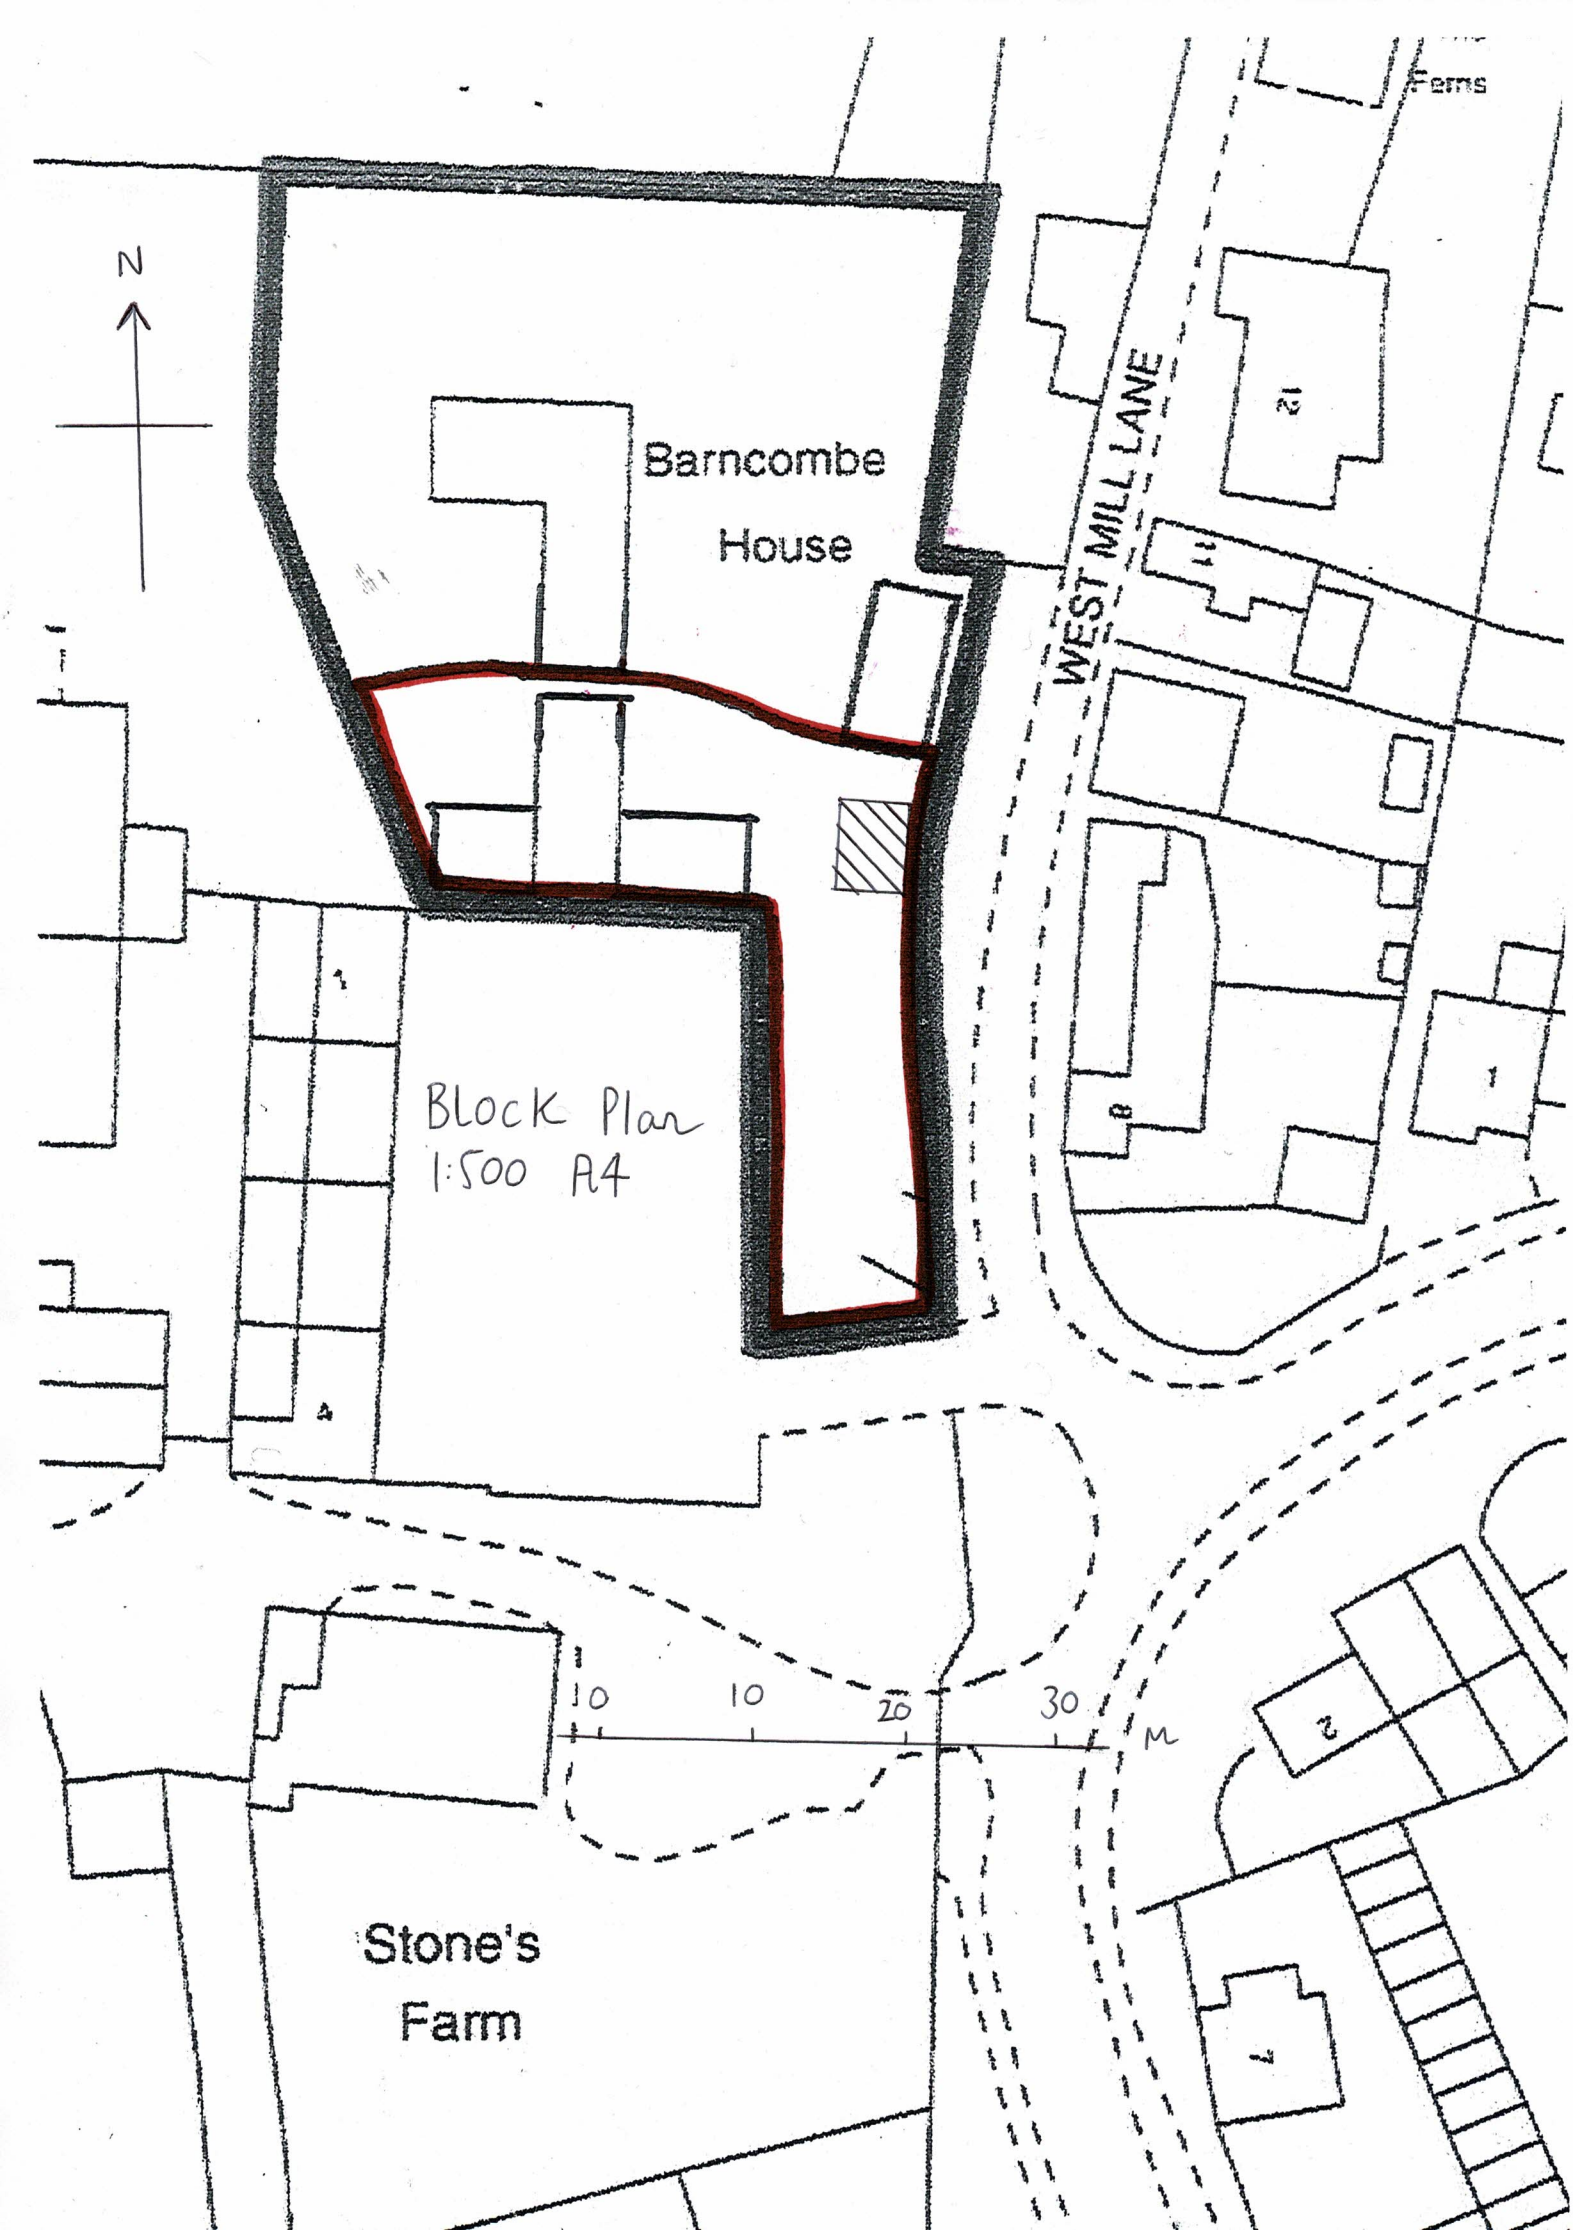

Ferns
N
Barncombe
House
WEST MILL LANE
21
11
8
1
1
4
Block Plan
1:500 A4
10
10
20
30
M
2
7
Stone's
Farm