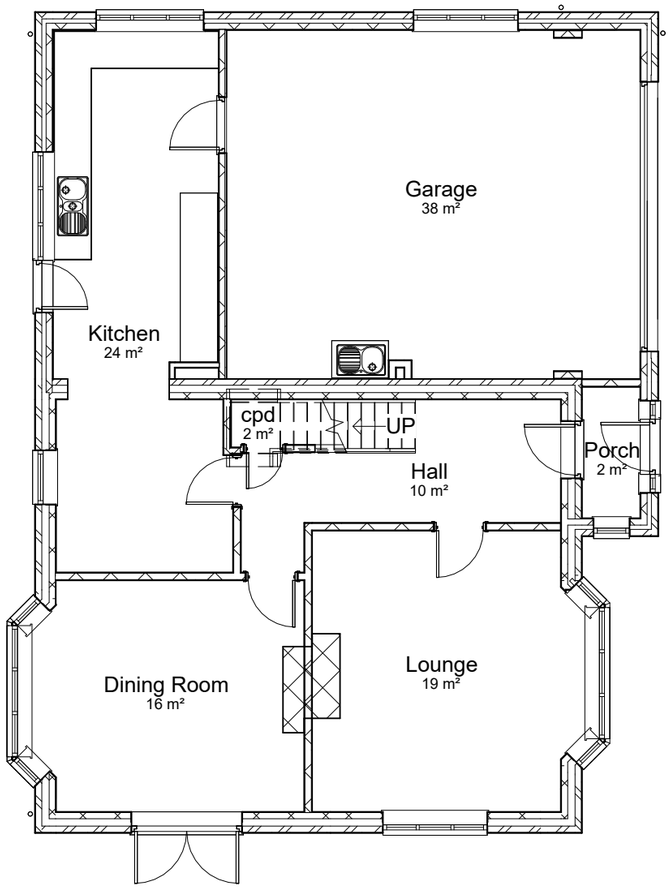

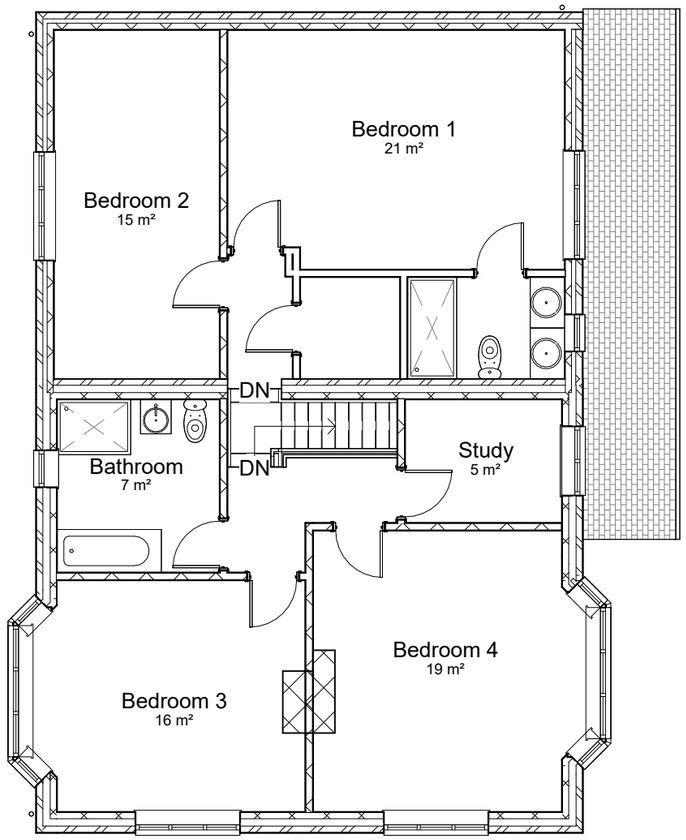

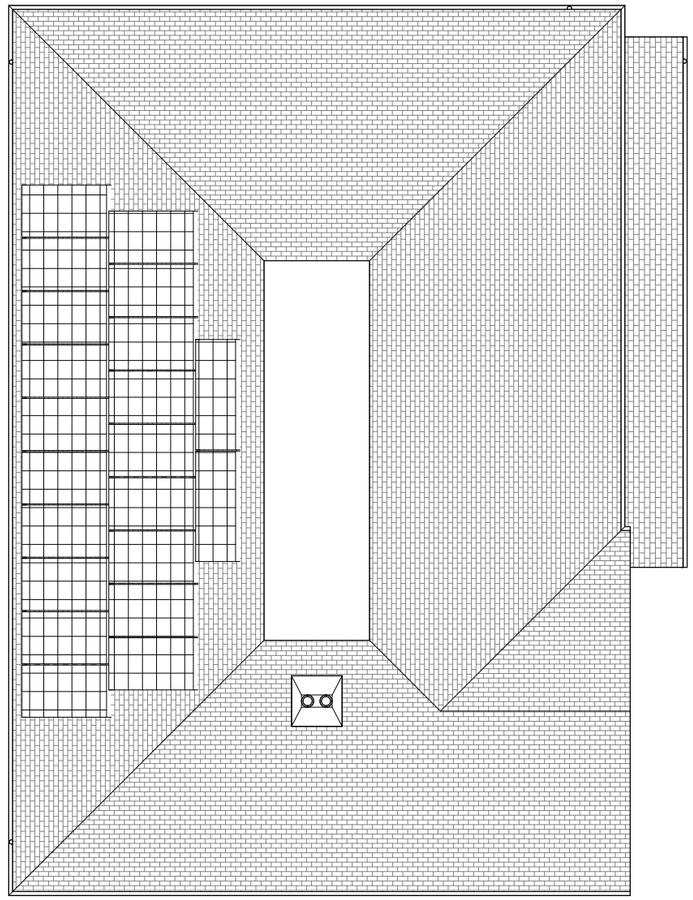

Level 1 - Ground Floor Existing
1 : 100

Level 2 - First Floor Existing
1 : 100

Level 3 - Roof Plan Existing
1 : 100



VISUAL SCALE 1:100 @ A3

Rev No.	Revision Note.	Date	Drawn	Checked

Project number 04420-01
Client Mr Tomlinson
Project Bourne View
Title Existing Plans
Date 21.09.23
Sheet 01
Scale 1 : 100
Drawn by AW
Checked by AW
Paper Size A3

BOURNE VALLEY ASSOCIATES
ANDOVER LANE FARM
FABERSTOWN
ANDOVER
HAMPSHIRE
SP11 9PE
Tel: 01264 850159
Email: info@bournevalley.co.uk