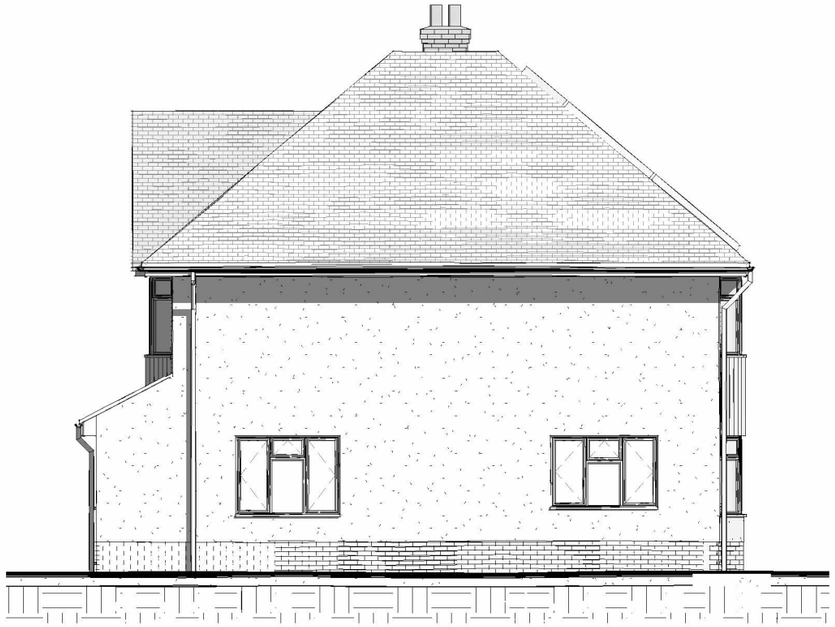

North - Existing

1 : 100



East- Existing

1 : 100



South - Existing

1 : 100



West - Existing

1 : 100

0m 2m 4m 6m 8m 10m

VISUAL SCALE 1:100 @ A3

Rev No.	Revision Note.	Date	Drawn	Checked

Project number 04420-01

Client Mr Tomlinson

Project Bourne View

Title Existing Elevations

Date 21.09.23

Sheet 02

Scale 1 : 100

Drawn by SM

Checked by AW

Paper Size A3

BOURNE VALLEY ASSOCIATES
ANDOVER LANE FARM
FABERSTOWN
ANDOVER
HAMPSHIRE
SP11 9PE
Tel: 01264 850159
Email: info@bournevalley.co.uk