Stephen Gamper Associates

CHARTERED CIVIL & STRUCTURAL ENGINEERS

DATE 3.2023	BY SHG	SHEET No. SKETCH SK100	
JOB No. SGA22/94	CLIENT PHILBY		
TITLE JASMINE COTTAGE, RAMSBURY			

JOINERY LOCATION

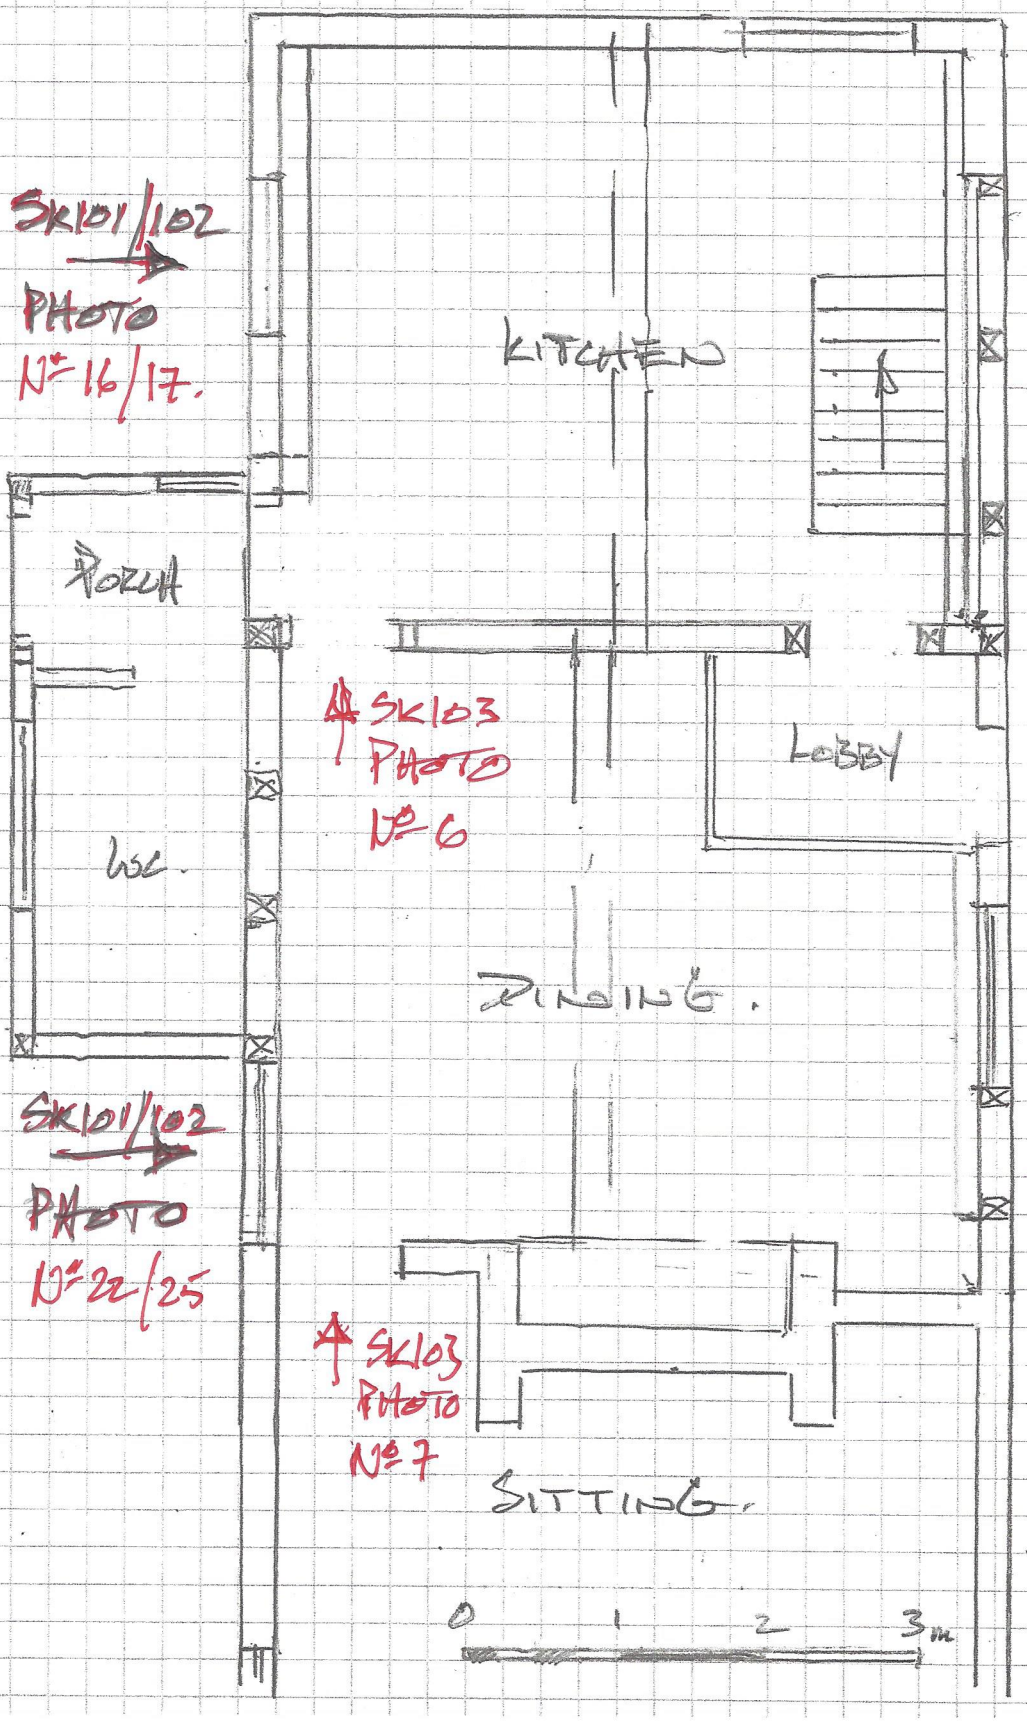

GROUND FLOOR.

EXISTING.

(1:50)