THIS DRAWING IS THE COPYRIGHT OF BARCLAY + PHILLIPS ARCHITECTS. CONTRACTOR WILL BE HELD RESPONSIBLE FOR THE ACCURACY OF WORKS INVOLVING THE SETTING OUR AND CHECKING OF ALL DIMENSIONS ON THE DRAWING AND ON SITE. DIMENSIONS MUST NOT BE SCALED FROM THIS DRAWING.

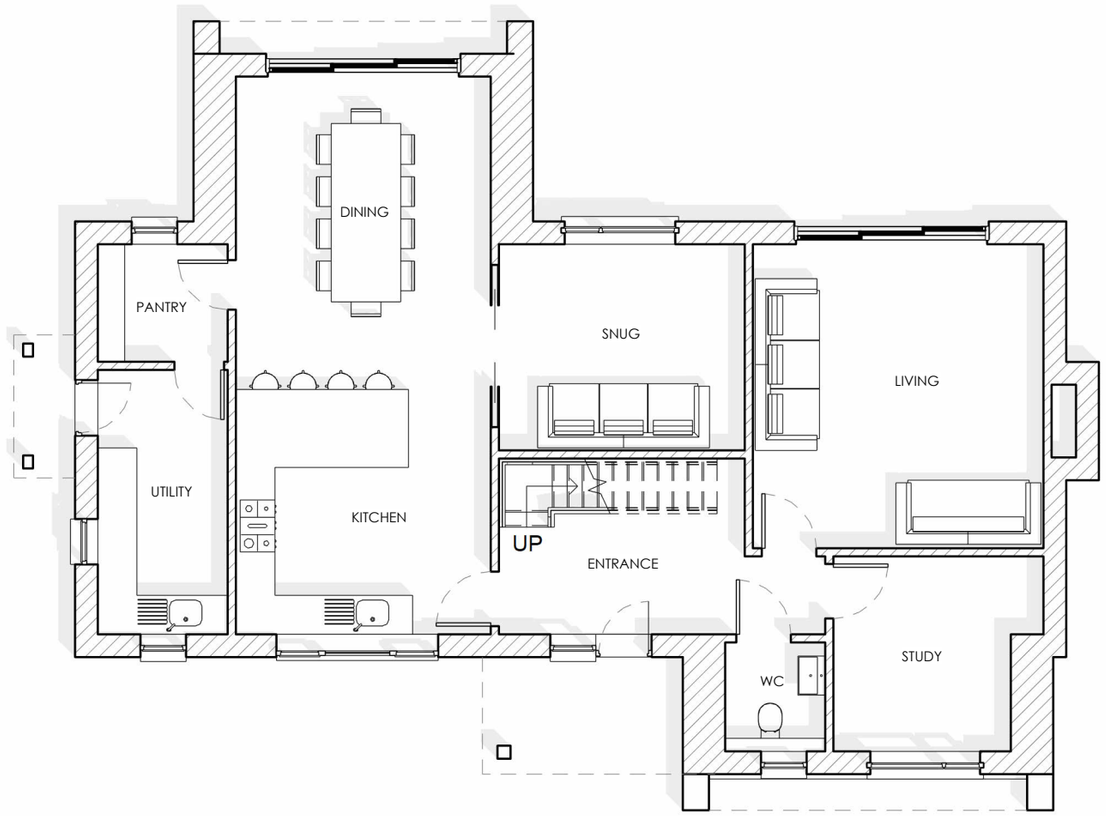

1 Proposed GF Plan
1 : 100

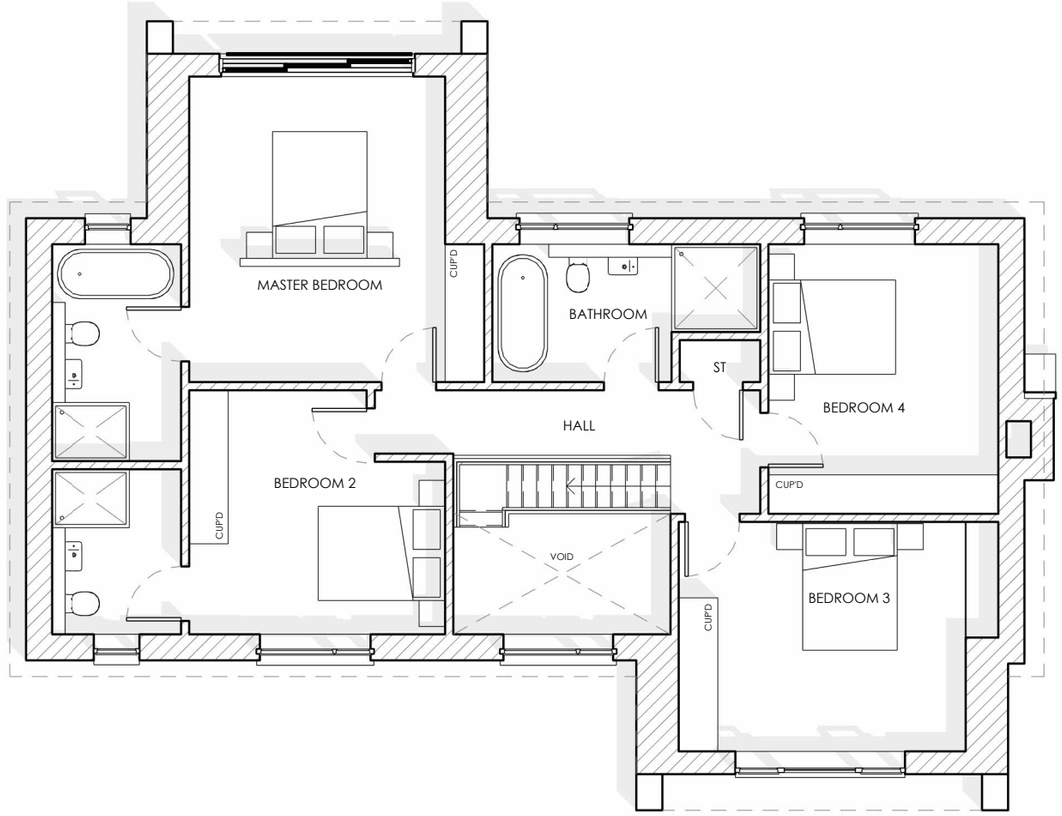

2 Proposed FF Plan
1 : 100

Rev	Description	Date	By

barclay phillips architects
The Studio, 5 Oakridge Office Park, Southhampton Road,
Whaddon, Salisbury, SP5 3HT t: +44 (0) 01722711177
e: enquiries@barclay-phillips.co.uk
www.barclay-phillips.co.uk

PROJECT
Land Adjacent to Windwhistle, Lopcombe Corner, Salisbury SP5 1BX

CLIENT
Mr J. Penny

DRAWING TITLE
Proposed Floor Plans

0 1 2 3 4 5
1:100 @ A3

SCALE 1 : 100 @A3
DATE 10/25/22
DRAWN DW
CHECKED DW

DRAWING No P20-70 02-03-01
REVISION
PRINTED: 31/10/2022 10:41:42

A3