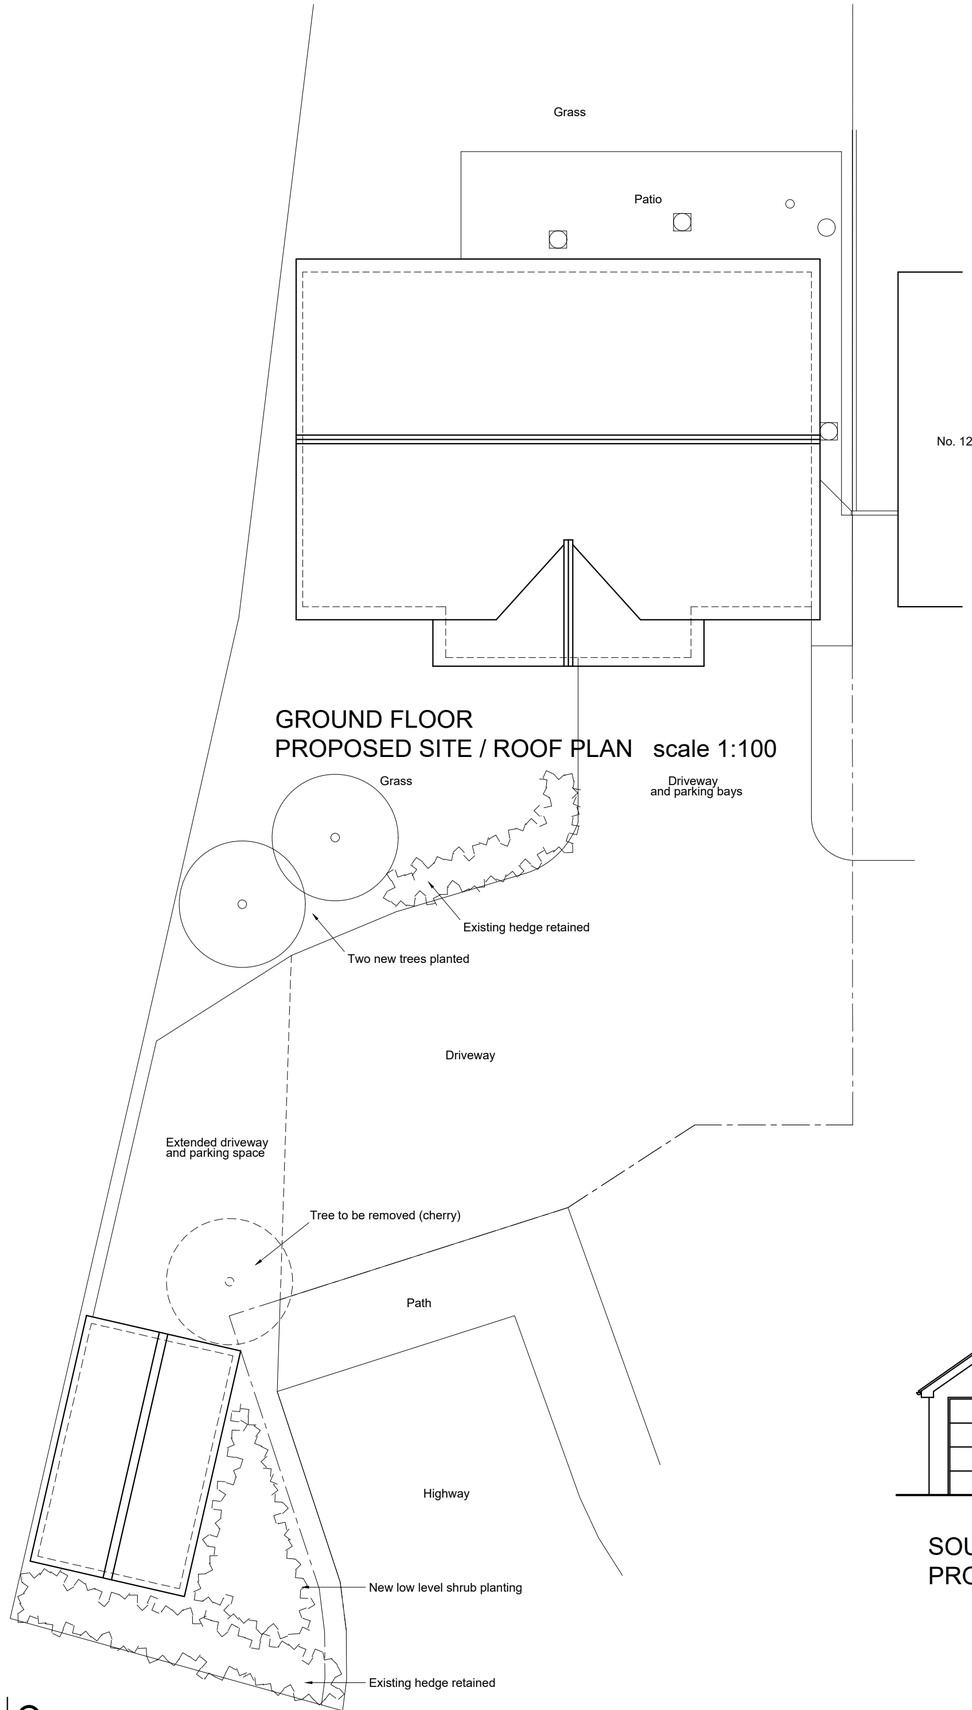

GROUND FLOOR
PROPOSED SITE / ROOF PLAN scale 1:100



NORTH (front)
PROPOSED ELEVATIONS scale 1:100

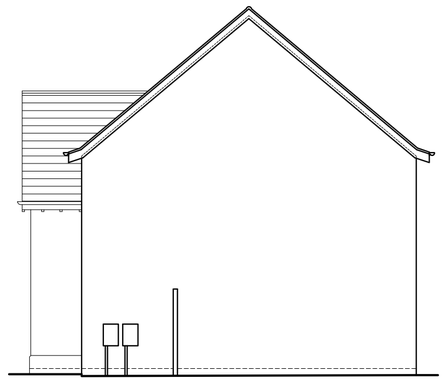

WEST (side)

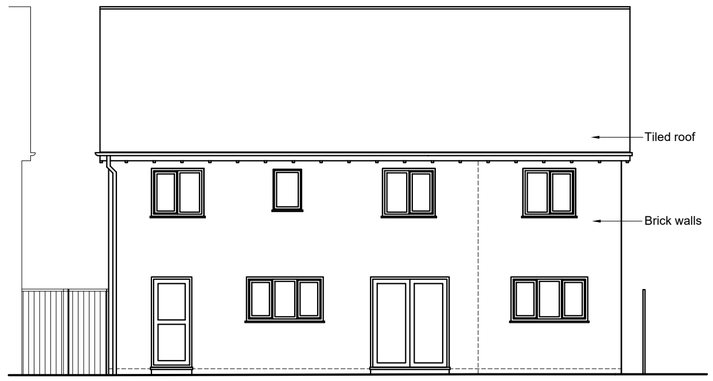

SOUTH (rear)

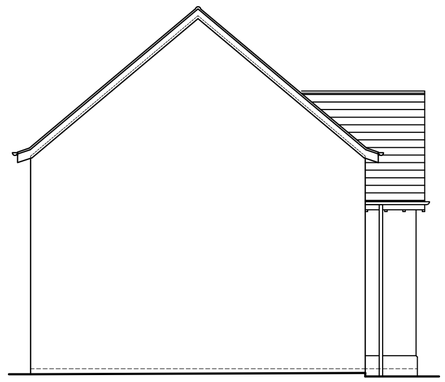

EAST (side)

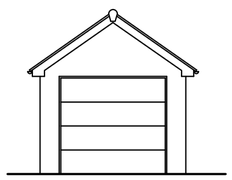

SOUTH (front)

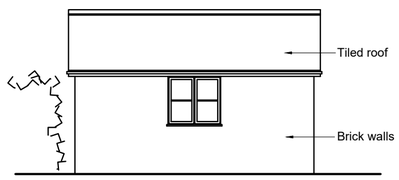

WEST (side)

PROPOSED GARAGE ELEVATIONS scale 1:100

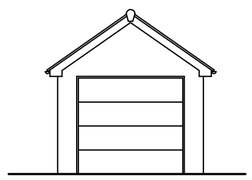

NORTH (rear)

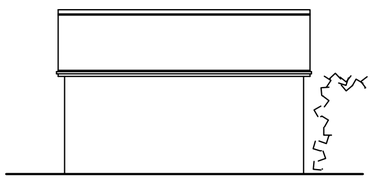

EAST (side)

© Copyright

1:100 0m 1m 5m 10m

www.fmhas.co.uk

project . address
Extensions, garage conversion and detached garage
14 Timor Road Westbury BA13 2GJ

fmh architectural ltd
architectural design and consultancy

drawing title	scale	sheet size	date	drawing no.	revision
Proposed elevations	1:100	A2	Sep 2023	1261-P02	A