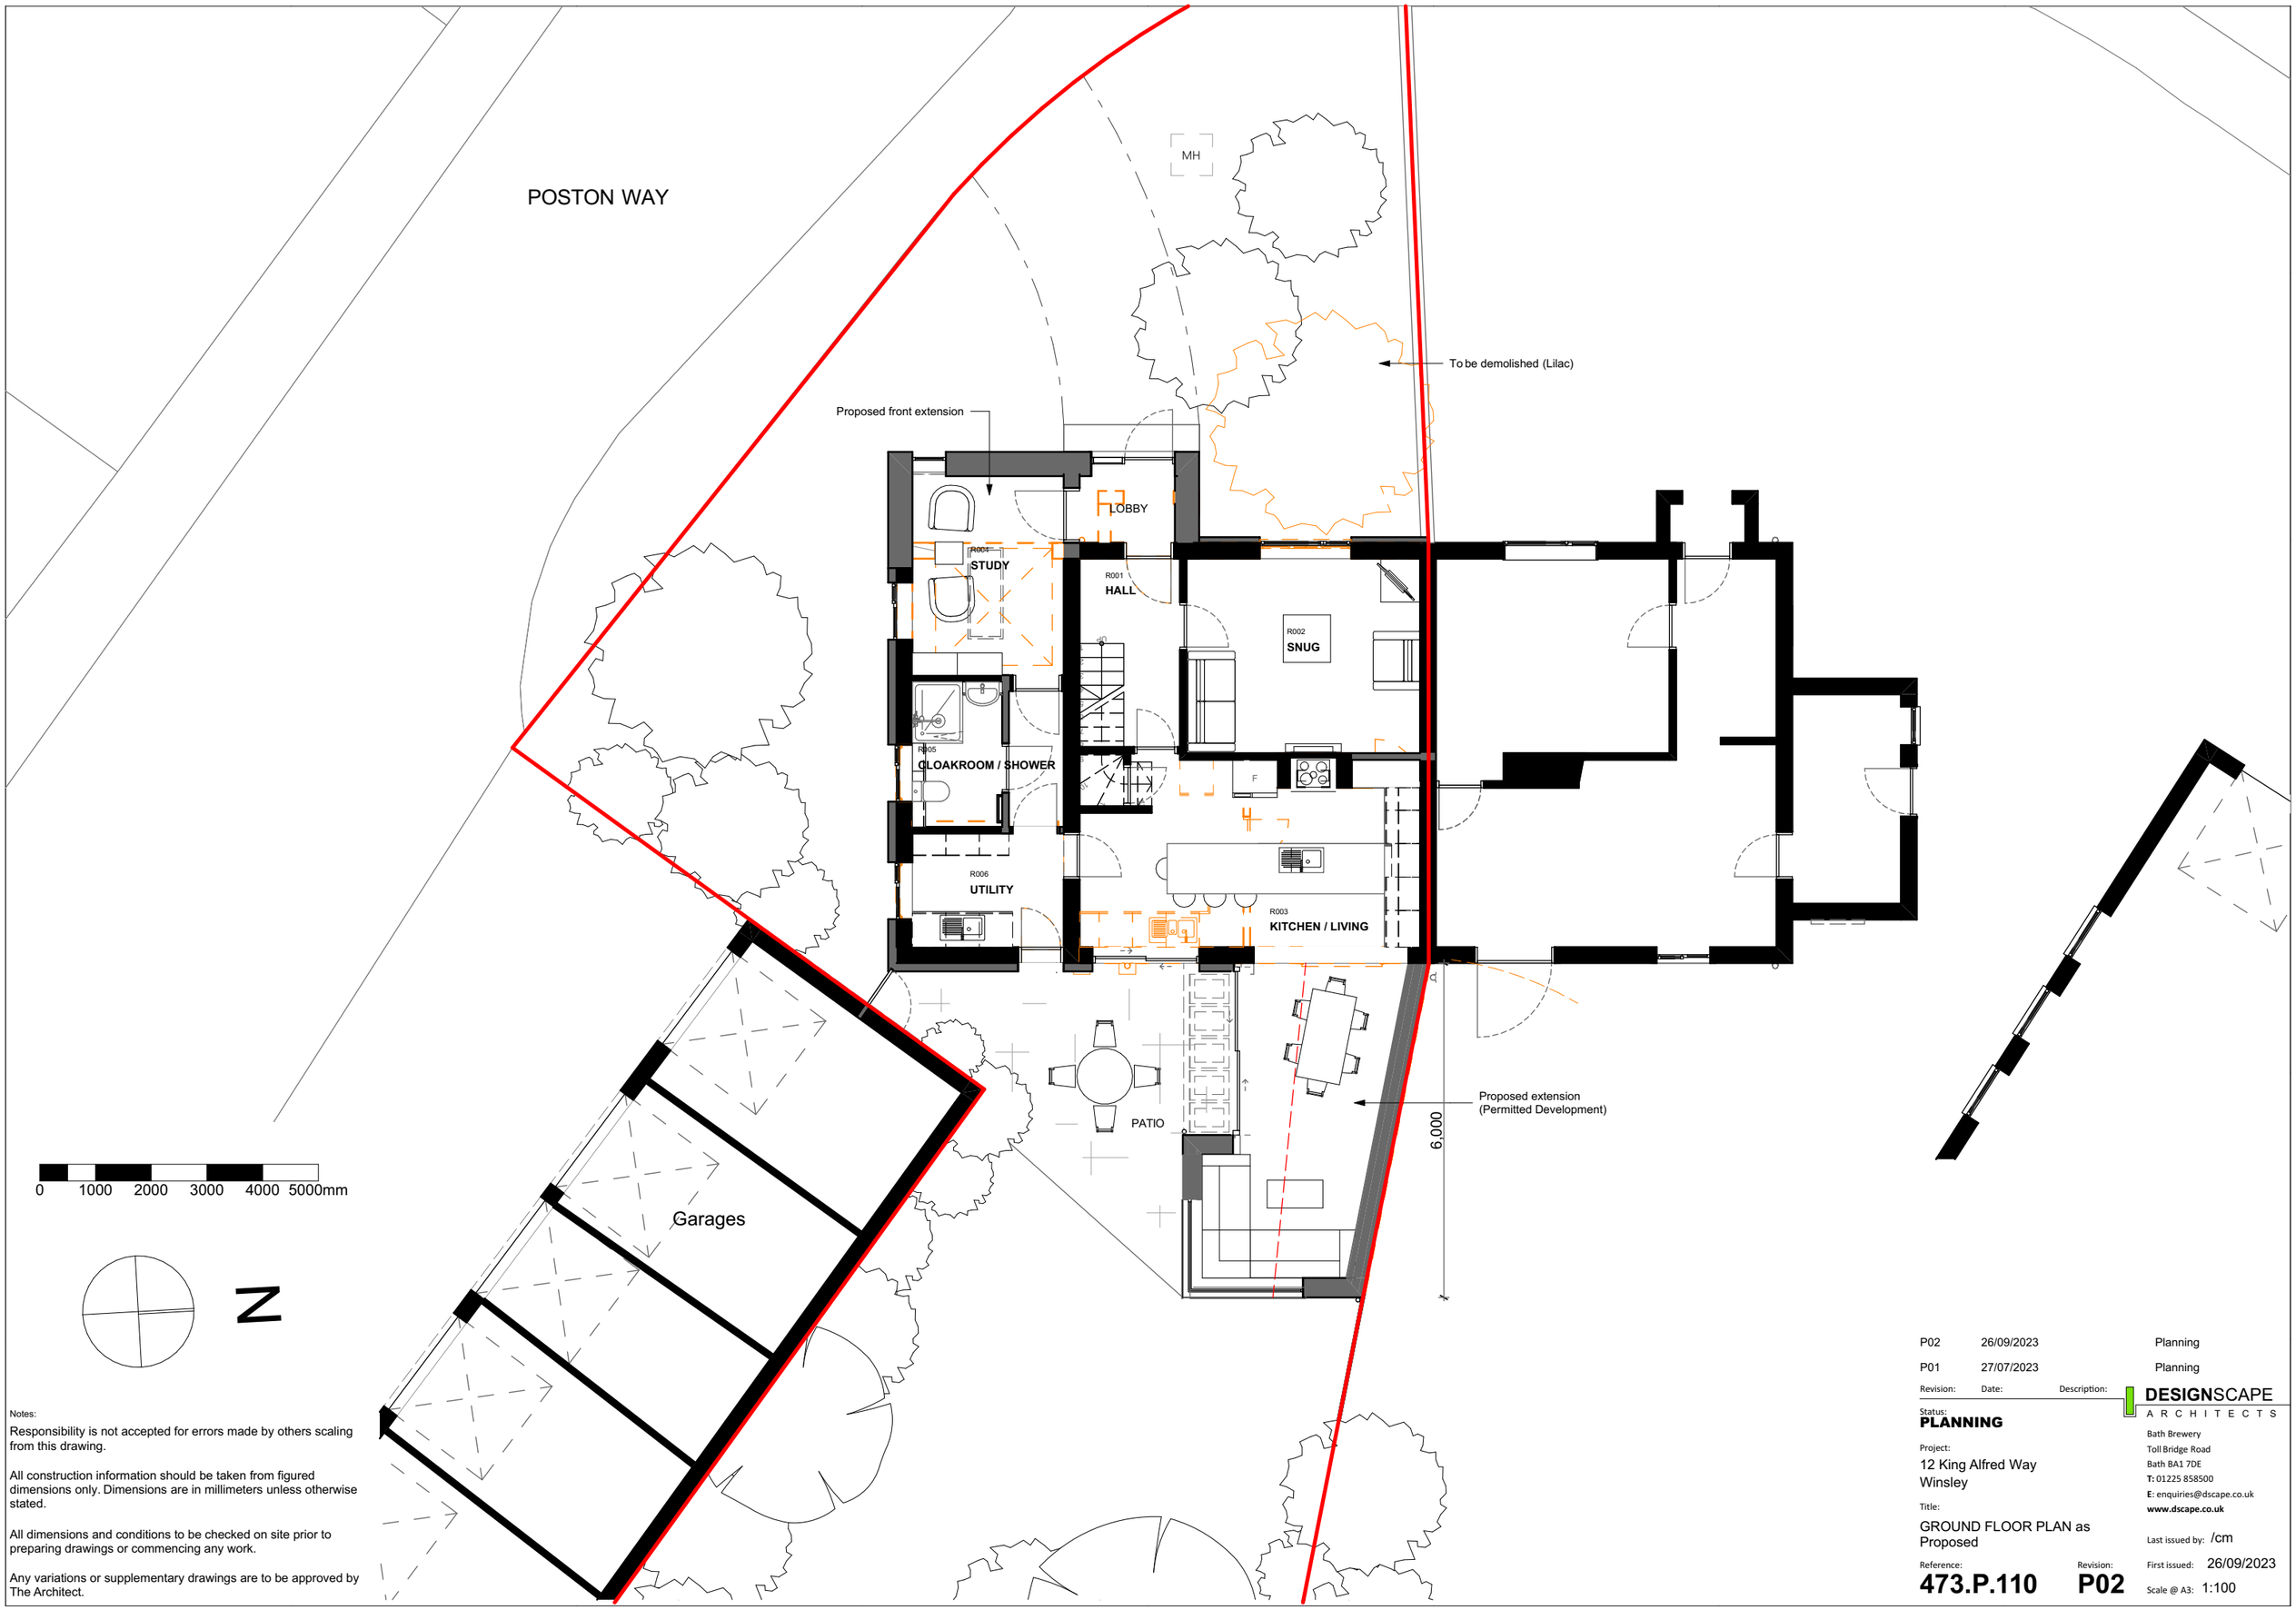

Notes:

Responsibility is not accepted for errors made by others scaling from this drawing.

All construction information should be taken from figured dimensions only. Dimensions are in millimeters unless otherwise stated.

All dimensions and conditions to be checked on site prior to preparing drawings or commencing any work.

Any variations or supplementary drawings are to be approved by The Architect.

Revision:	Date:	Description:
P02	26/09/2023	Planning
P01	27/07/2023	Planning

Status:
PLANNING

Project:
12 King Alfred Way
Winsley

Title:
GROUND FLOOR PLAN as Proposed

Reference:
473.P.110

Revision:
P02

DESIGNSCAPE
ARCHITECTS
Bath Brewery
Toll Bridge Road
Bath BA1 7DE
T: 01225 858500
E: enquiries@dscape.co.uk
www.dscape.co.uk

Last issued by: /cm
First issued: 26/09/2023
Scale @ A3: 1:100