Rev	Drn	Date	Description
-	-	-	-



Section A - A

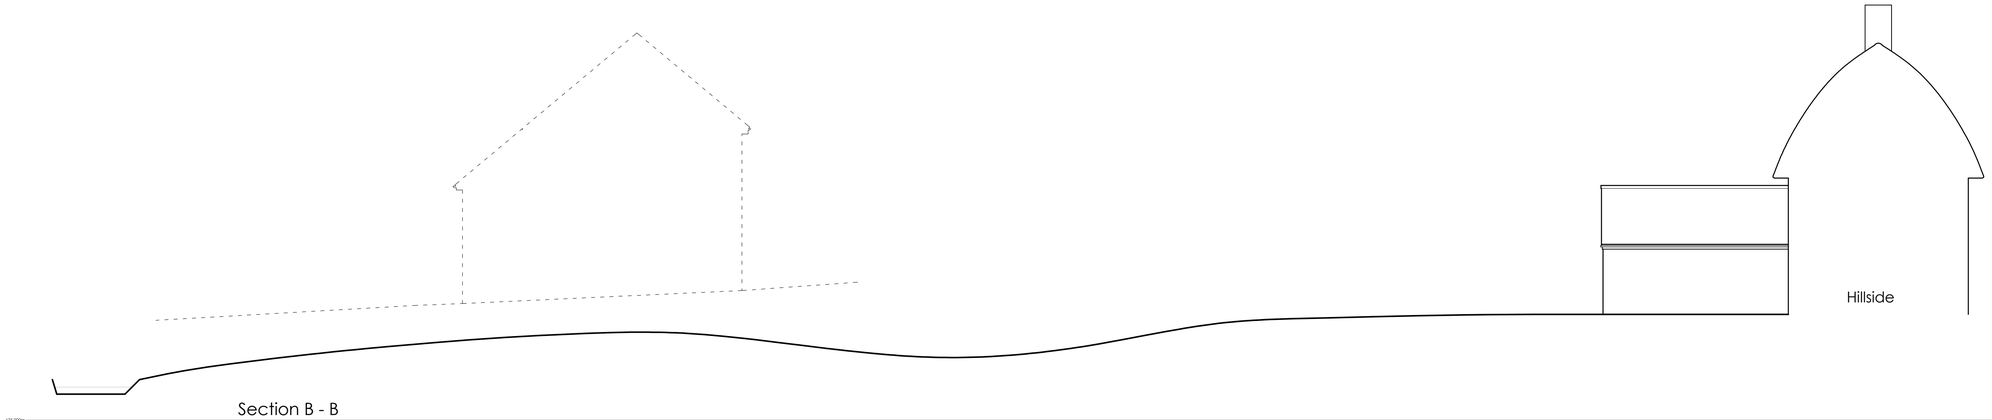

Section B - B

BRIMBLE
LEA

Chartered Planning Consultants & Architects

Unit 3, Kingsmead Business Park,
Gillingham, Dorset, SP8 5FB

T (01747) 823232 www.brimblelea.com

PROJECT
Land Adjacent to 6 Ludwell Court,
Ludwell,
Shaftesbury,
SP7 9DN.

DRAWING
Existing Site Sections.

SCALE 1:100 @ A1

DRAWING ORIGINATOR RR

DATE 14.07.2023

DRAWING No. 23052 - 2

REVISION