
THIS DRAWING IS COPYRIGHT
Contractor must take site sizes

NOTE:
THIS DRAWING HAS BEEN PREPARED FROM UTILITIES AND DRAINAGE SURVEY PROVIDED BY MESSRS SURVEY SOLUTIONS (dated 10/11/2021).

THE SITE MUST BE INSPECTED AND CHECK DIMENSIONS TAKEN PRIOR TO ANY WORK BEING CARRIED OUT, ON OR OFF SITE.



EXISTING
SITE PLAN (incl. Services)
SCALE 1:200

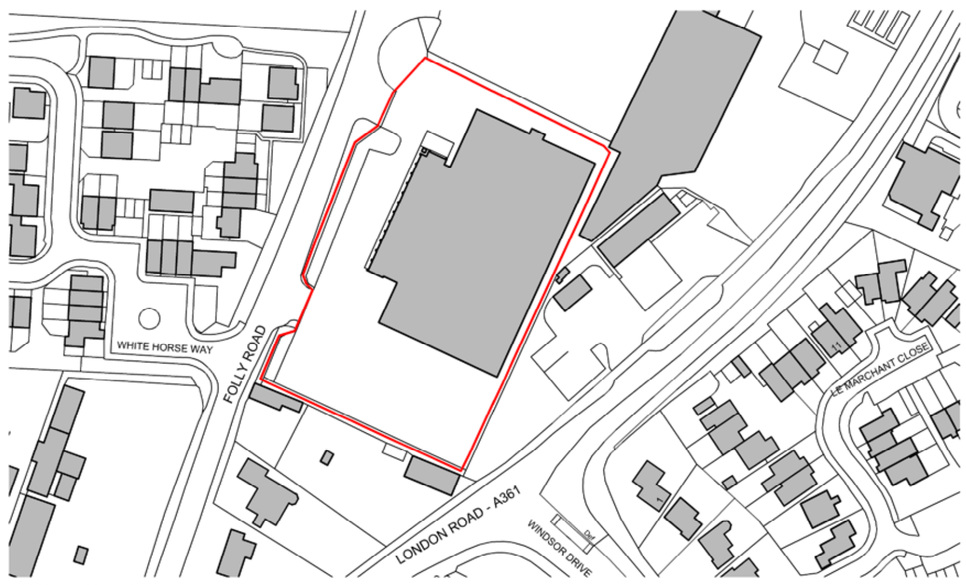

LOCATION PLAN
SCALE 1:1250

KEY
- Electric Service Route
- Water Service Route
- BT Service Route
- Gas Service Route
- Foul Drainage Route
- Storm Drainage Route

N

0 2m 4m 6m 8m 10m 12m
Scale bar (1:200)

0 25m 50m 75m
Scale bar (1:1250)

Rev.	Date		Init

CLIENT
WADWORTH & CO LTD

PROJECT
PROPOSED BREWERY, FOLLY ROAD, DEVIZES

DRAWING
LOCATION PLAN AND EXISTING SITE PLAN (incl. Services)

DRAWN:	Date:	Scale:
ALK	14/01/2022	1:200 @ A1

Drawing number: **3879-01** Rev.

DOLMAN
ARCHITECTURAL DESIGNERS BUILDING SURVEYORS
COST CONSULTANTS CDM PRINCIPAL DESIGNERS
Sussex House
Bath Road
Devizes
Wiltshire SN10 2AF
Tel: 01380 729456
Web: www.dolmansurveyors.co.uk
Email: info@dolmansurveyors.co.uk