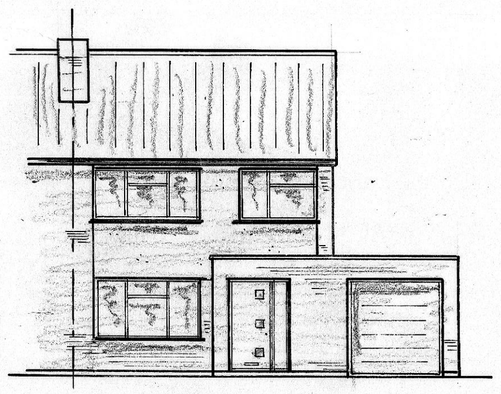

EXISTING FRONT ELEVATION
1:100

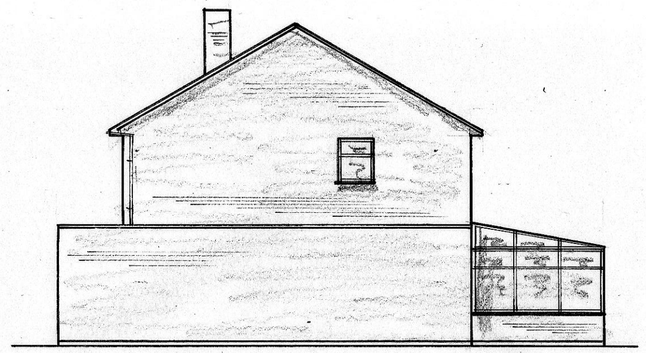

EXISTING SIDE ELEVATION



EXISTING REAR ELEVATION

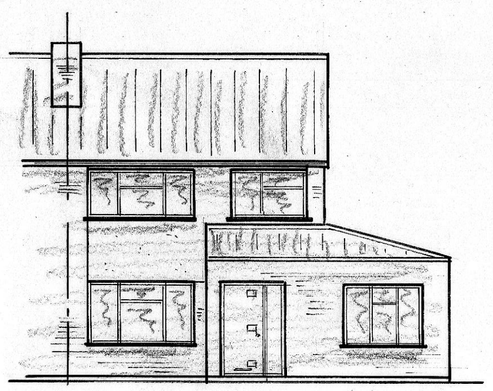

PROPOSED FRONT ELEVATION

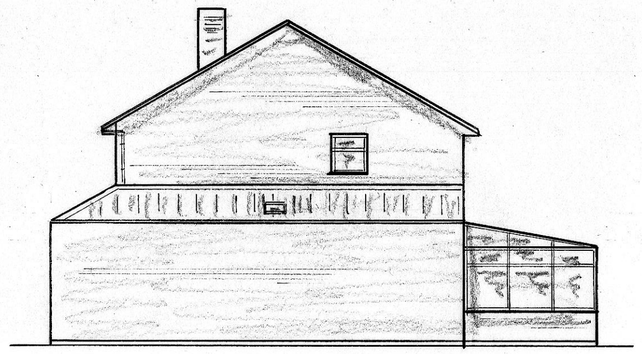

PROPOSED SIDE ELEVATION



PROPOSED REAR ELEVATION

1:100 0 1 2 3 4 5 6 7 8 9 10m
1:50 0 1 2 3 4 5 6 7 8 9 10m

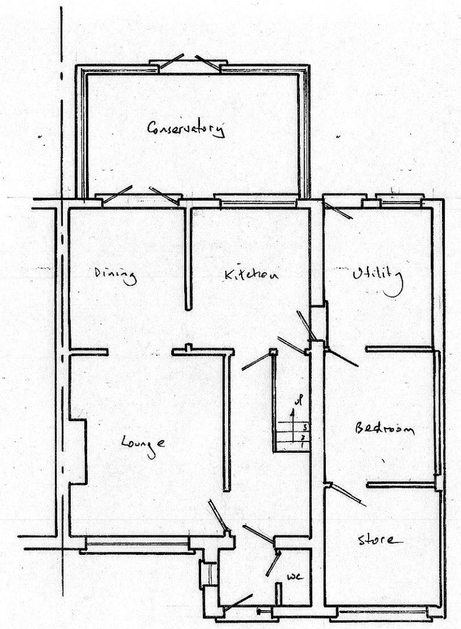

EXISTING GF PLAN

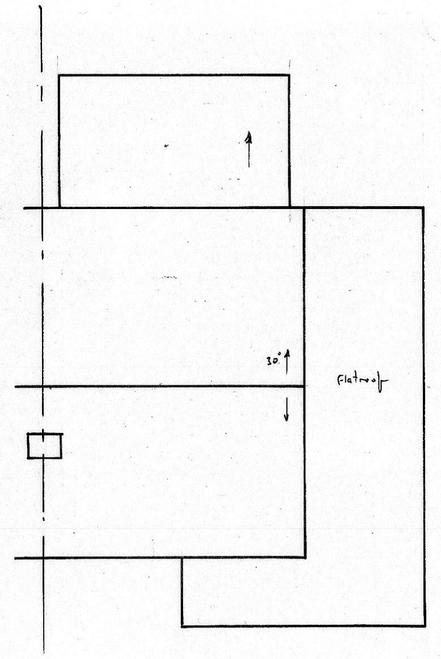

Existing 3x off road
Parking. each 2500x5000

EXISTING ROOF PLAN

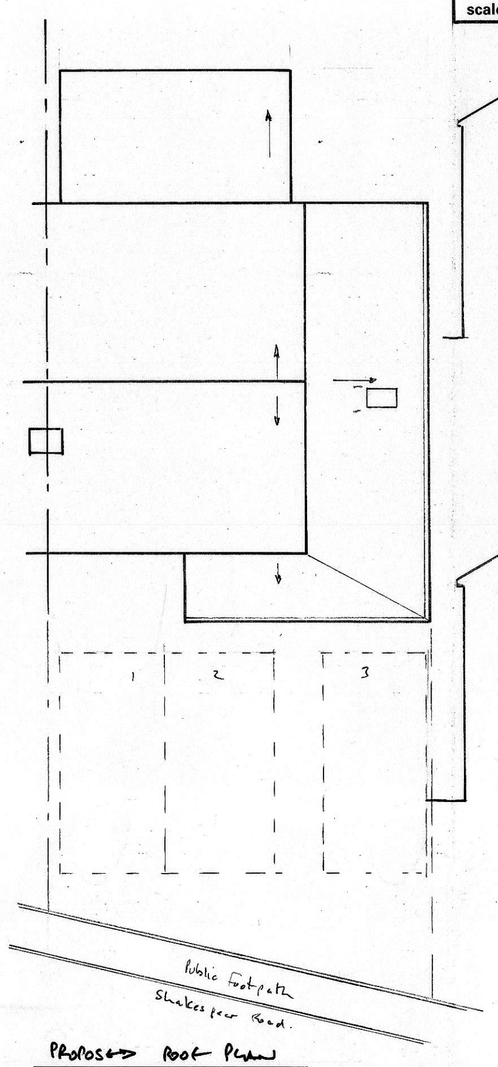

PROPOSED ROOF PLAN

NOTES:
All dimensions must be checked on site and not scaled from this drawing.

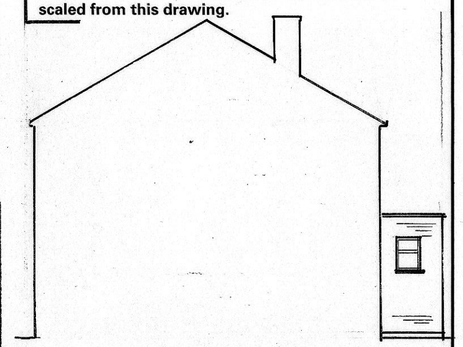

EXISTING SIDE ELEVATION

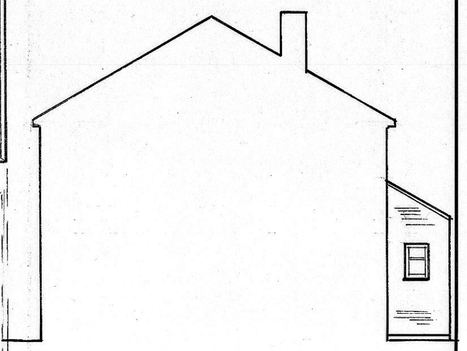

PROPOSED SIDE ELEVATION

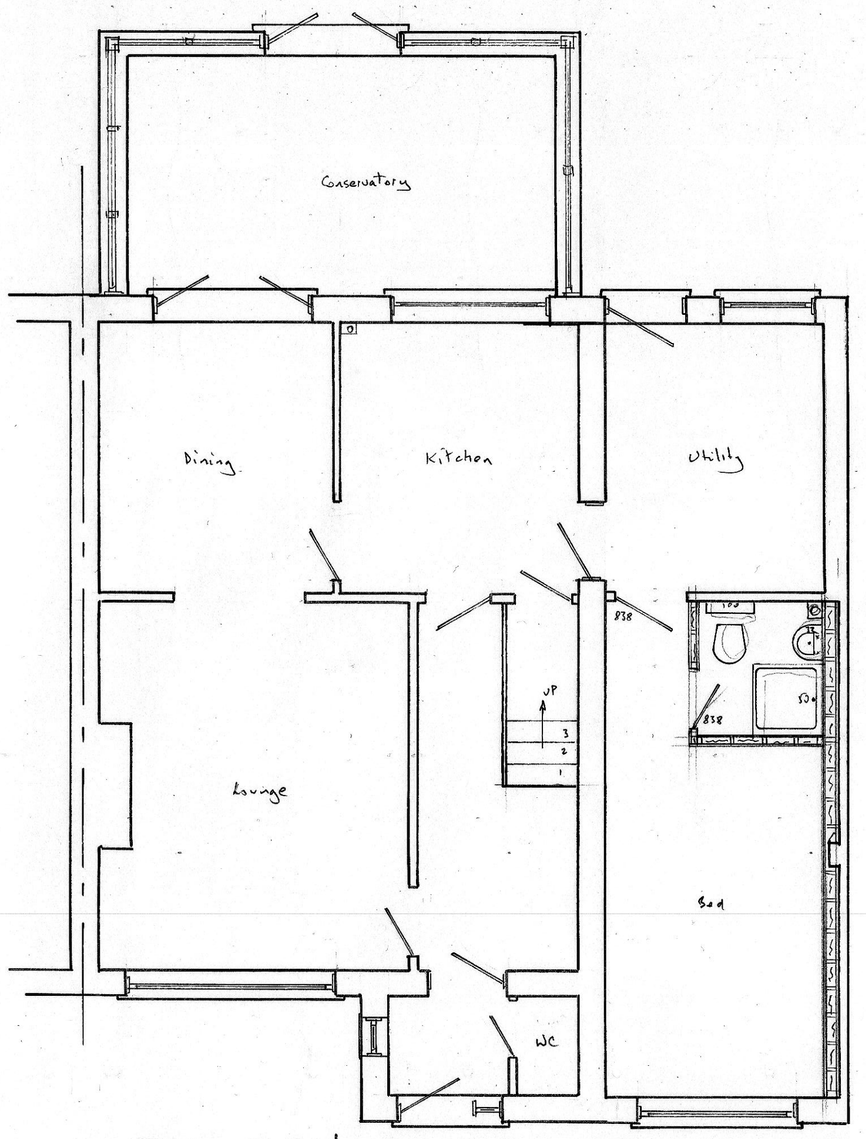

PROPOSED GF PLAN
1:50

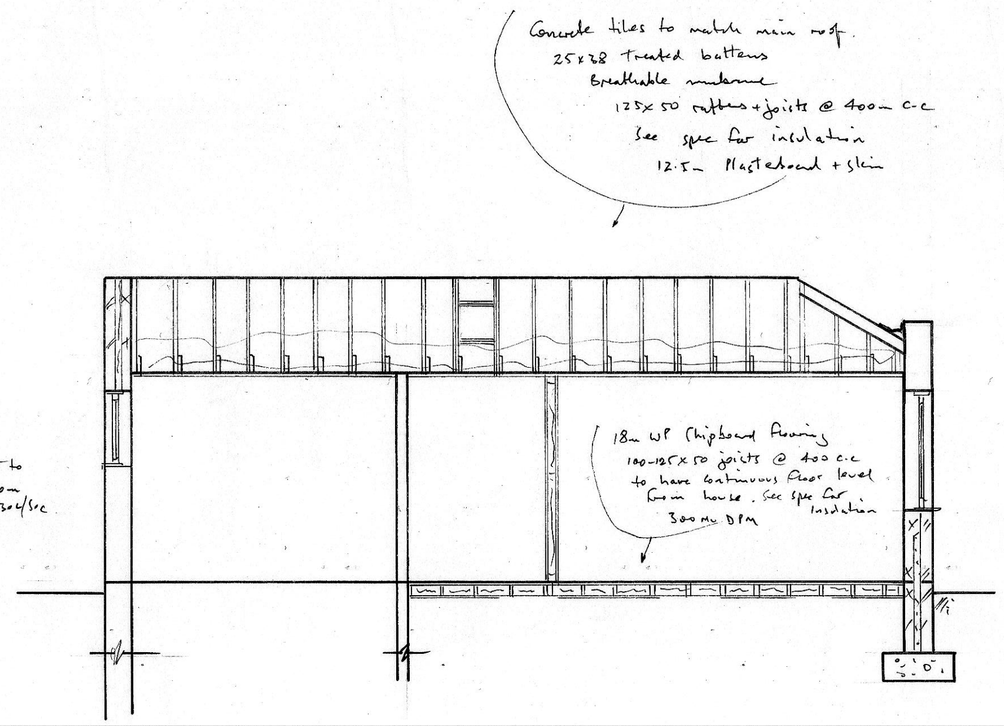

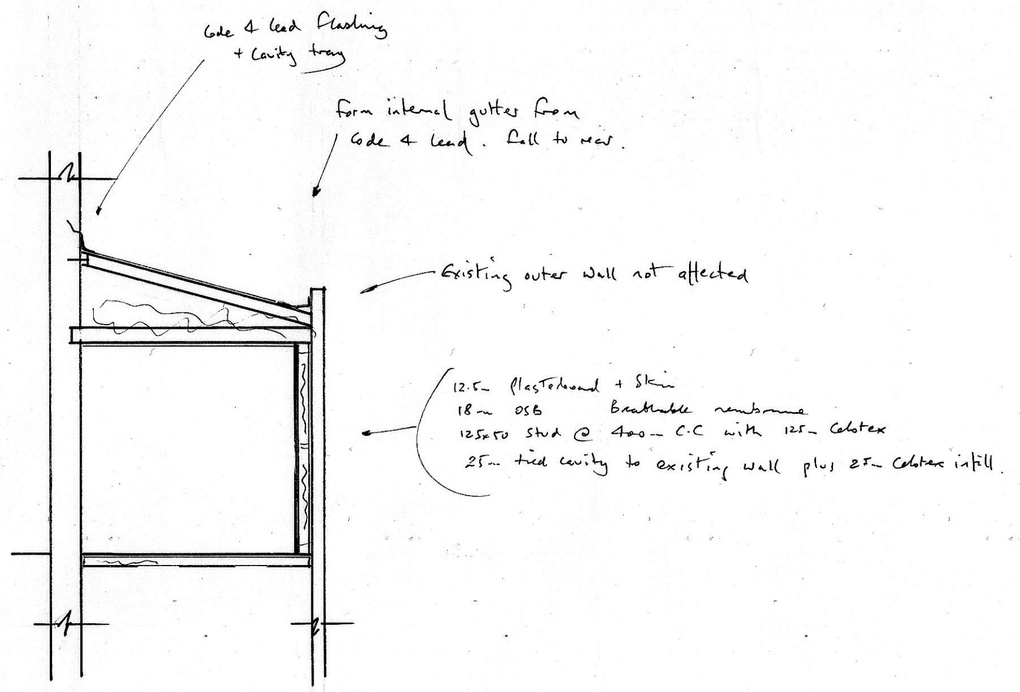

A		
	Date	Revisions

©copyright

Scale bar
0 1 2 3 4 5 6 7 8 1:100
0 1 2 3 4 1:50

For Building Regulation purposes these plans are to be read in conjunction with the written specification and structural report.

KEECH DESIGN SERVICES LTD
1 HARBOUR CLOSE SWINDON
07778 324228
ROBERT.KEECH@NTLWORLD.COM

Job Title

Drawing Title
CONVERSION OF EXISTING GARAGE TO HABITABLE ROOM AT NO 13 SHAKESPEAR ROAD ROM WOOTTON BASSETT SN4 8HD

Scale 1:50 1:100

Date SEPT 2023 Drawn by

Drg No. 23/080 Rev.

A PRODUCT OF THE UNO RANGE-ARCHITECT CAT. No 7311