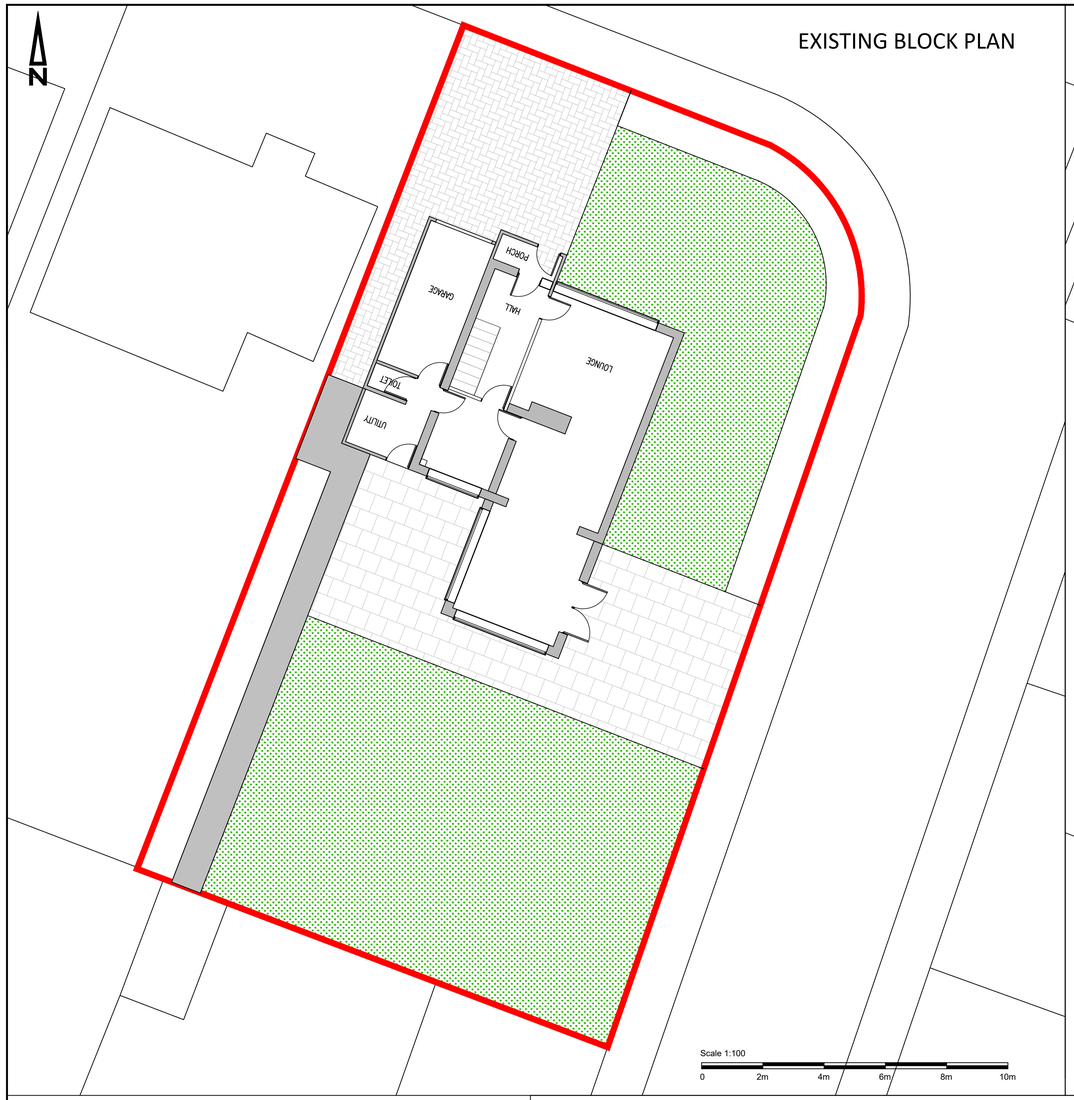

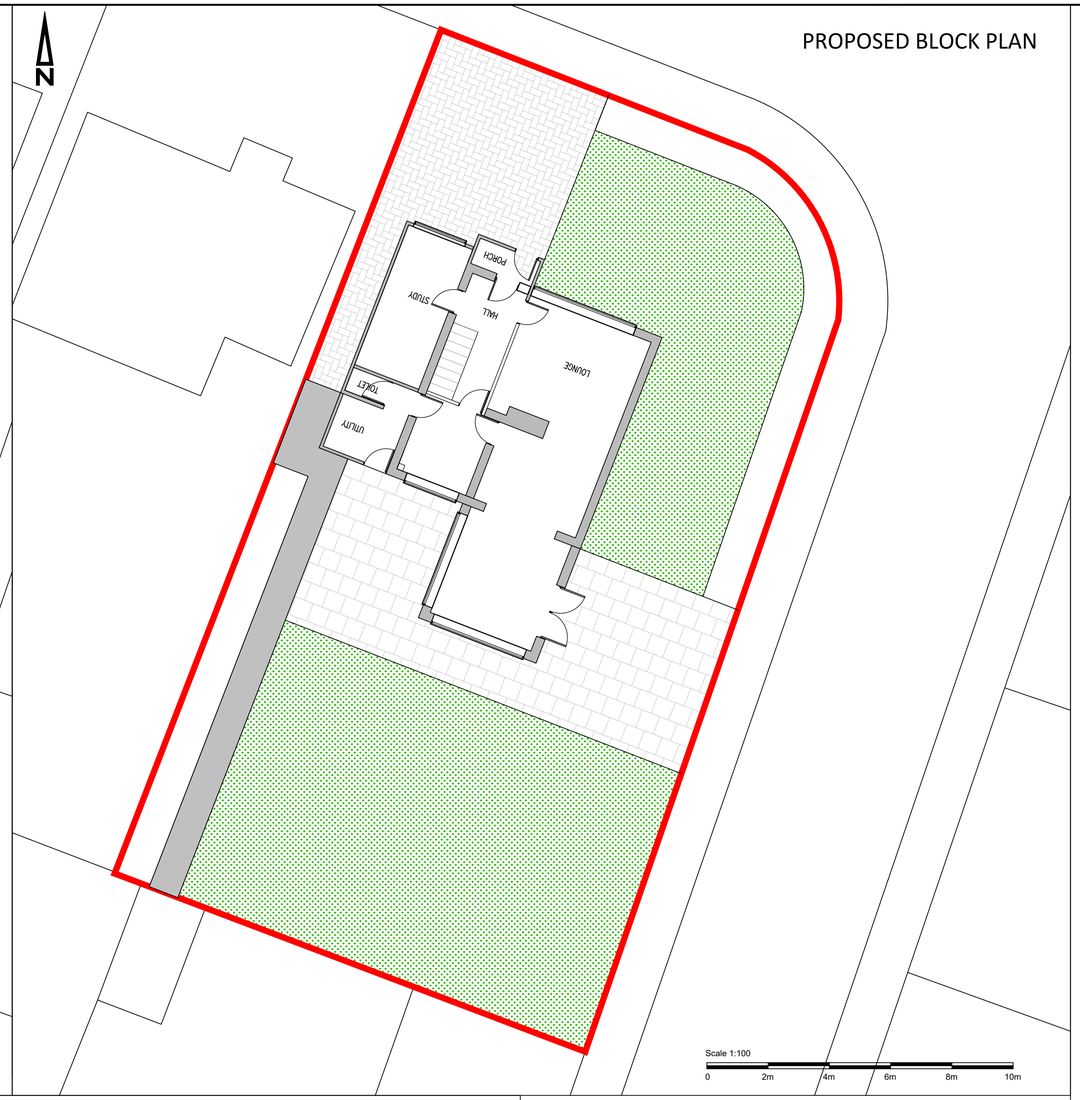

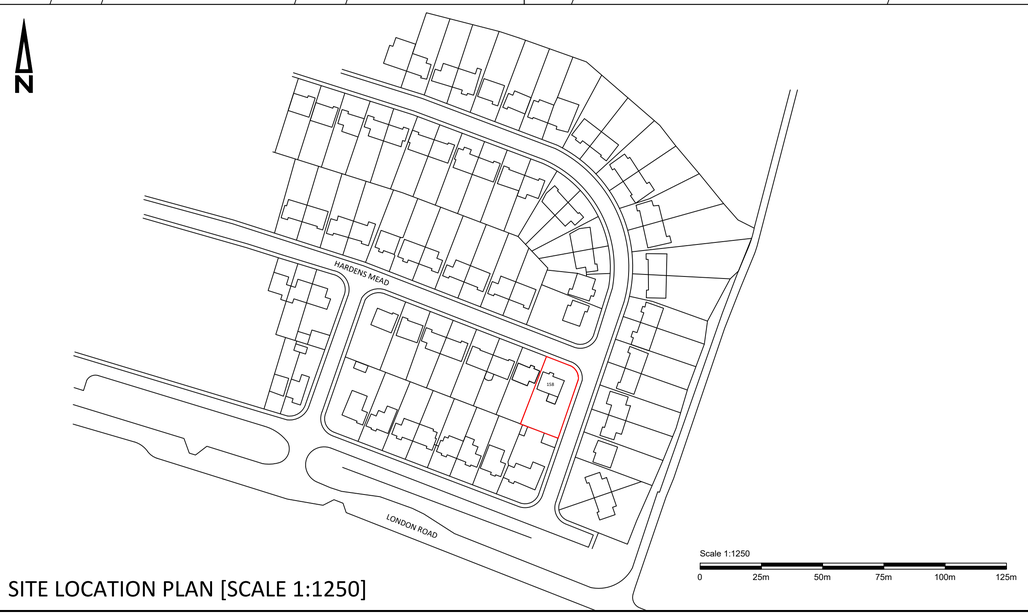

SITE LOCATION PLAN [SCALE 1:1250]

Reproduced from Ordnance Survey map with the permission of the Controller of Her Majesty's Stationery Office.
Crown copyright reserved.
Licence No. AL 850254
Cole Easton Consultants

Client
Mrs J Fulford

Job Title
158 Hardens Mead
Chippenham
Wiltshire
SN15 3AQ

Drawing Title
Proposed Garage Conversion

EXISTING & PROPOSED
BLOCK PLANS

Designed by:	Drawn by:	Checked by:
AD	AD	

Date	Scale
OCTOBER 2023	1:100 @ A1

Drg. No.	Rev.
02	-