
PROPOSED STRUCTURE
Plan - Details

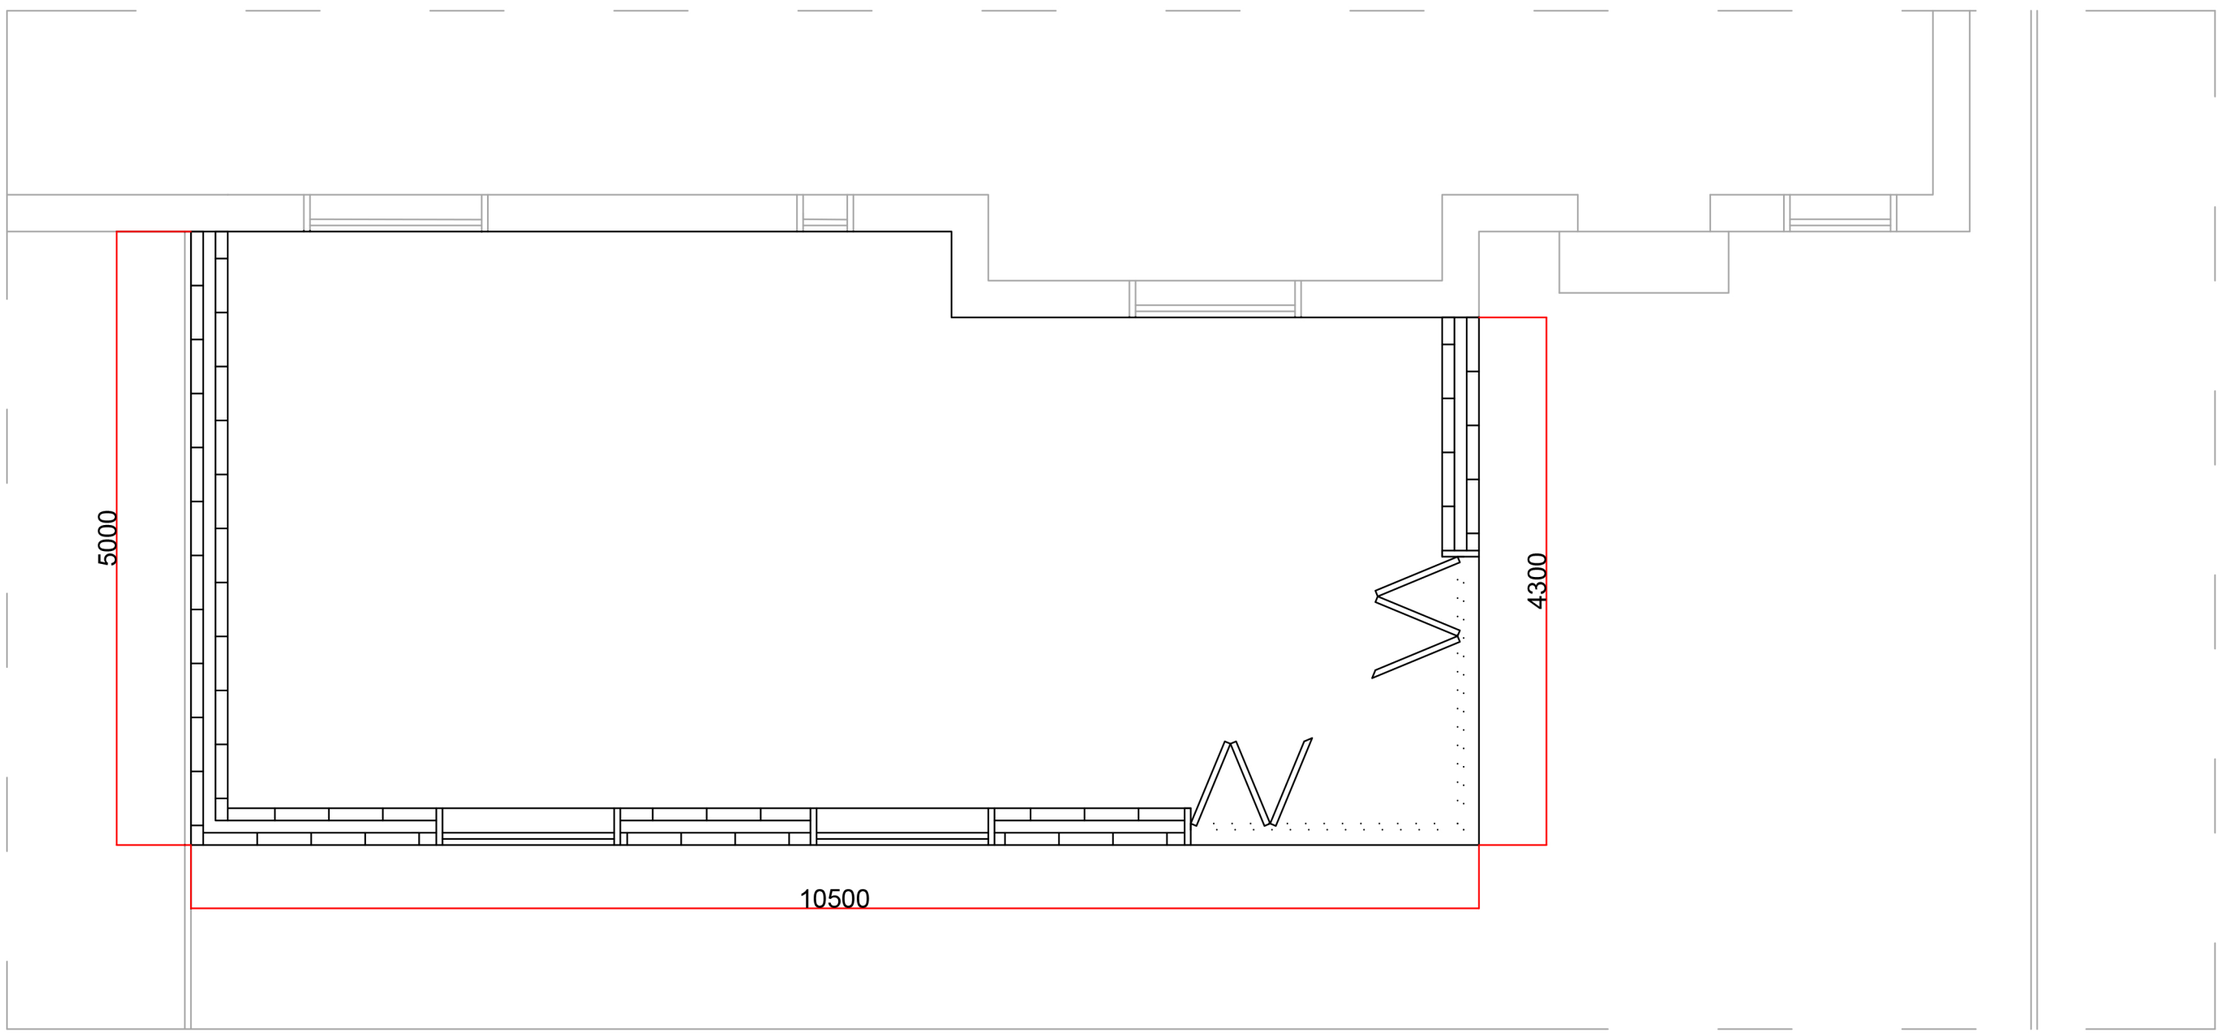

Edited : Zac Wall - 20.03.23
Scale 1:50 @ A3

Not For Construction
Do Not Scale From This Drawing