

North Elevation

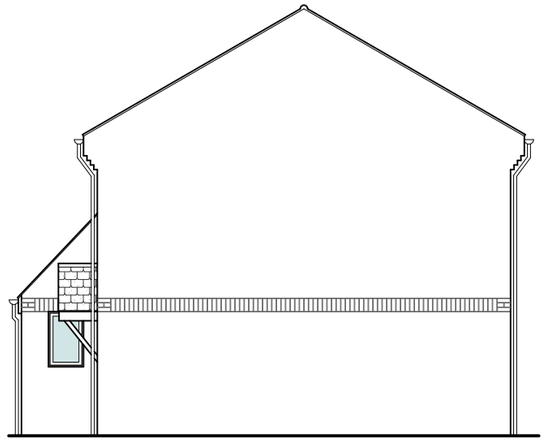

West Elevation

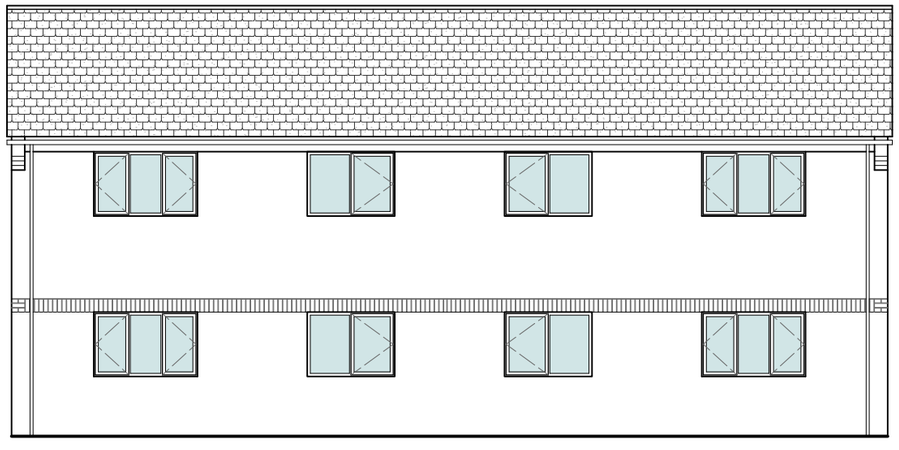

South Elevation

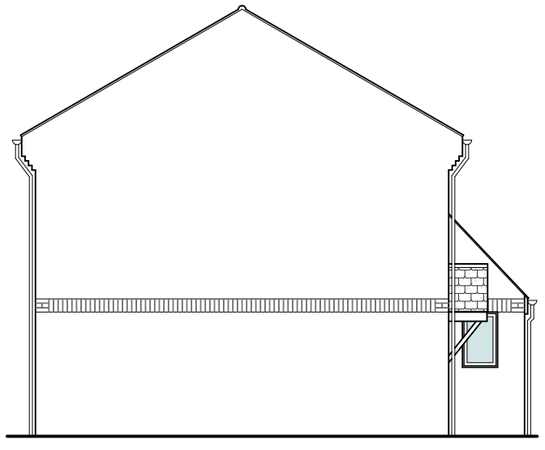

East Elevation

0 1 2 3 4 5 M

Kendall Kingscott

Glentworth Court, Lime Kiln Close,
Stoke Gifford, Bristol, BS34 8SR

+44 (0)117 931 2062
www.kendallkingscott.co.uk

Do not scale this drawing

Rev	Date	By	Ap	Note
P01	25/09/2023	GH	CB	First Issue

Project
Window / Door Replacement at Broadcloth Estate, Trowbridge

Client
Guinness Partnership

Date: 25/09/2023 | Drawn: GH | Purpose/Status: PLANNING
Scale: 1:100 | Checked: CB | Paper Size: ISO A3
Filename: 230714 Broadcloth Estate.vwx

Drawing Title
11-15 Fleece Cottages Proposed Elevations

Project Number/Drawing Number: **230714-1401**
Revision: **P01**

Check all dimensions and levels on site

© Copyright

Only to be used on the site for which designed. The electronic transmission of designs/information contained in this drawing is carried out entirely at the User's risk and Kendall Kingscott Ltd. will have no liability for any errors or inaccuracies arising therefrom. The production of amended or updated information from the said designs/information by the User is entirely the responsibility of the User and Kendall Kingscott Ltd. shall have no responsibility in respect thereof whatsoever.