THIS DRAWING IS COPYRIGHT
Contractor must take site sizes



0 1m 2m 3m

Scale bar (1:50)

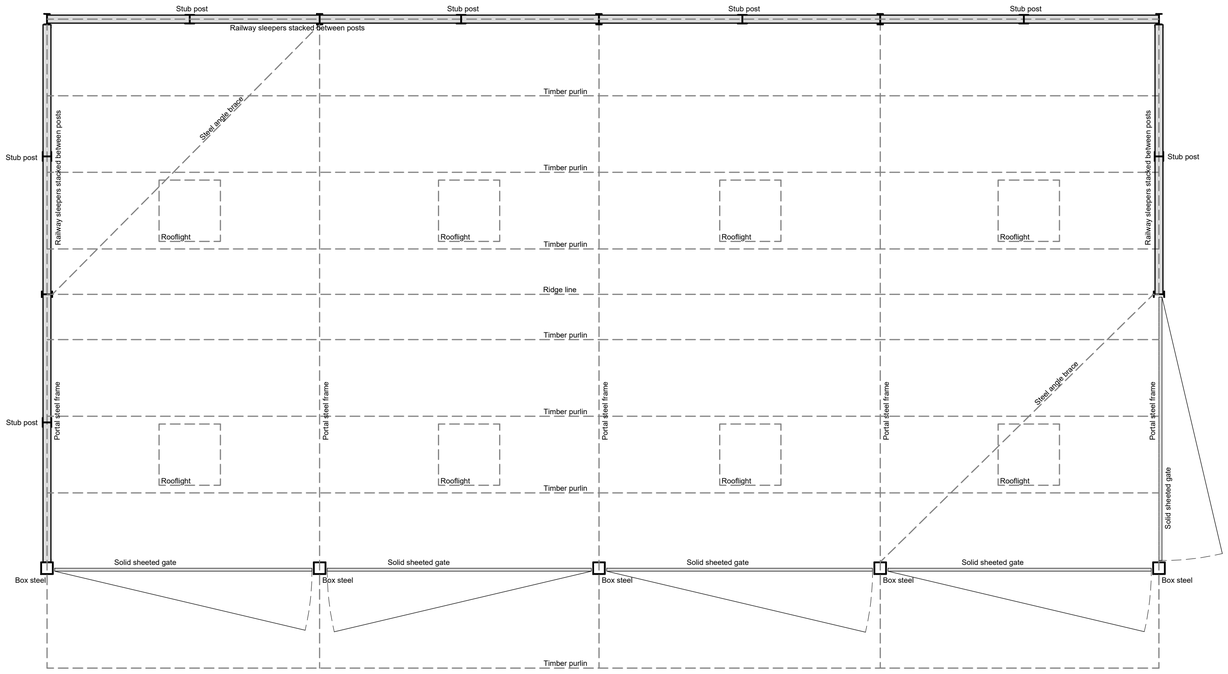

EXISTING FLOOR PLAN
SCALE 1:50

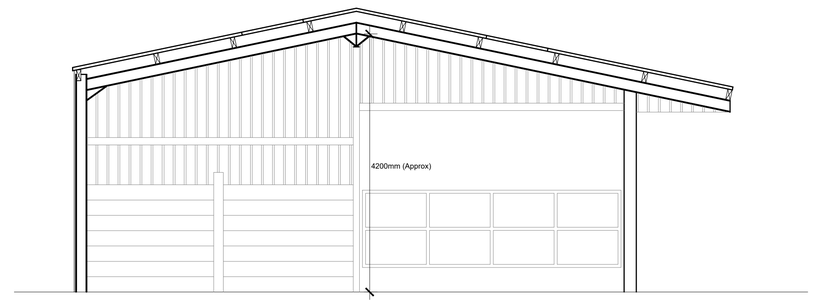

TYPICAL CROSS SECTION
SCALE 1:50

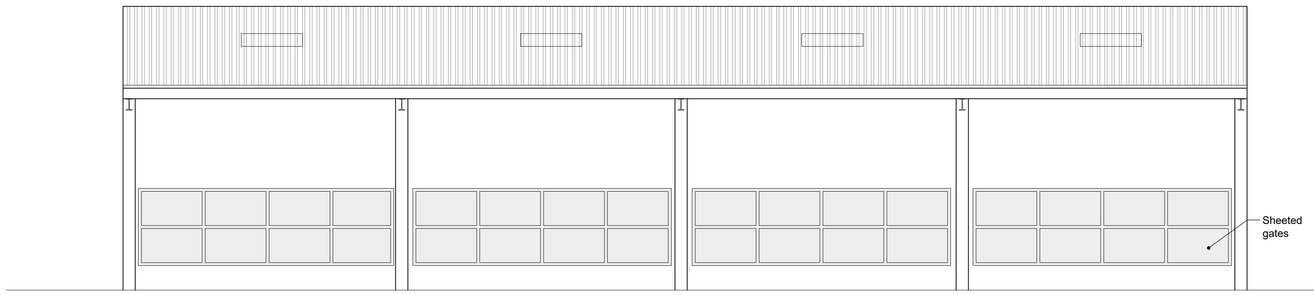

EXISTING SOUTH WEST ELEVATION
SCALE 1:50

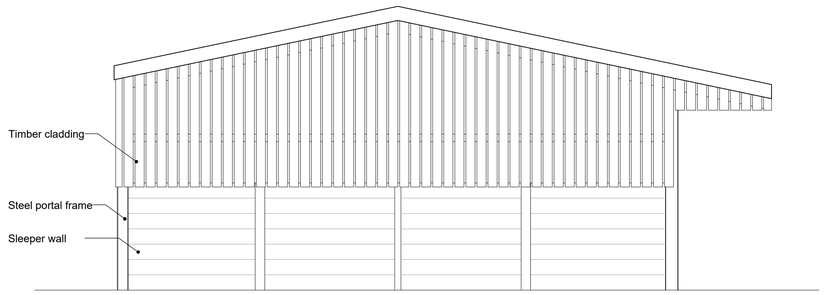

EXISTING NORTH WEST ELEVATION
SCALE 1:50

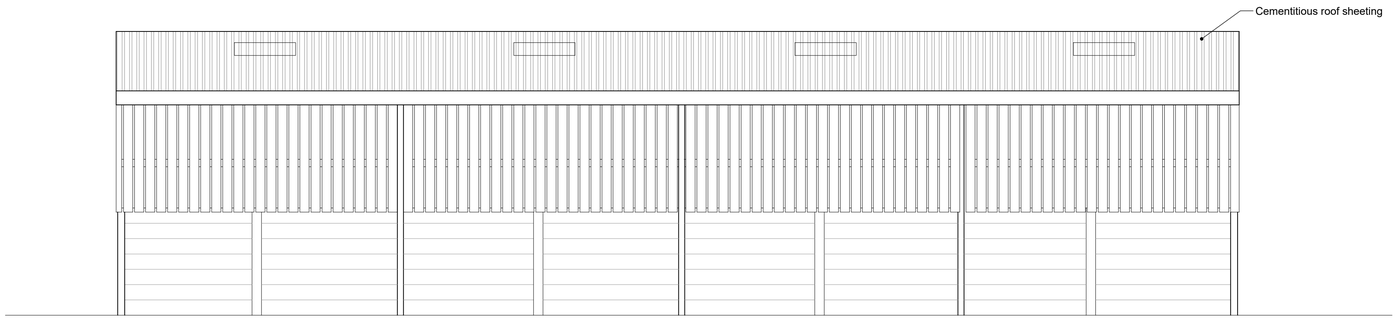

EXISTING NORTH EAST ELEVATION
SCALE 1:50

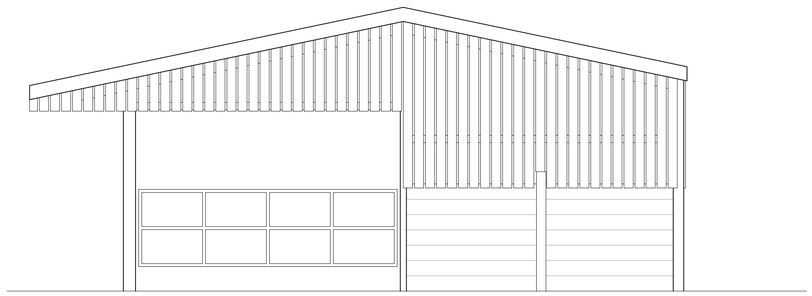

EXISTING SOUTH EAST ELEVATION
SCALE 1:50

Rev.	Date		Init
A	21/09/23	Annotations added for class Q application.	EK

CLIENT
Mount Bugle Developments Ltd

PROJECT
Class Q barn conversion
Tynings Barn, Wingfield

DRAWING
Existing Floor Plans, Elevations and Section

DRAWN:	Date:	Scale:
KEP	02/06/2023	1:50 @ A1

Drawing number: 4071-01 Rev. A

DOLMAN
ARCHITECTURAL DESIGNERS BUILDING SURVEYORS
COST CONSULTANTS CDM PRINCIPAL DESIGNERS
Sussex House
Bath Road
Devizes
Wiltshire SN10 2AF
Tel: 01380 729456
Web: www.dolmansurveyors.co.uk
Email: info@dolmansurveyors.co.uk