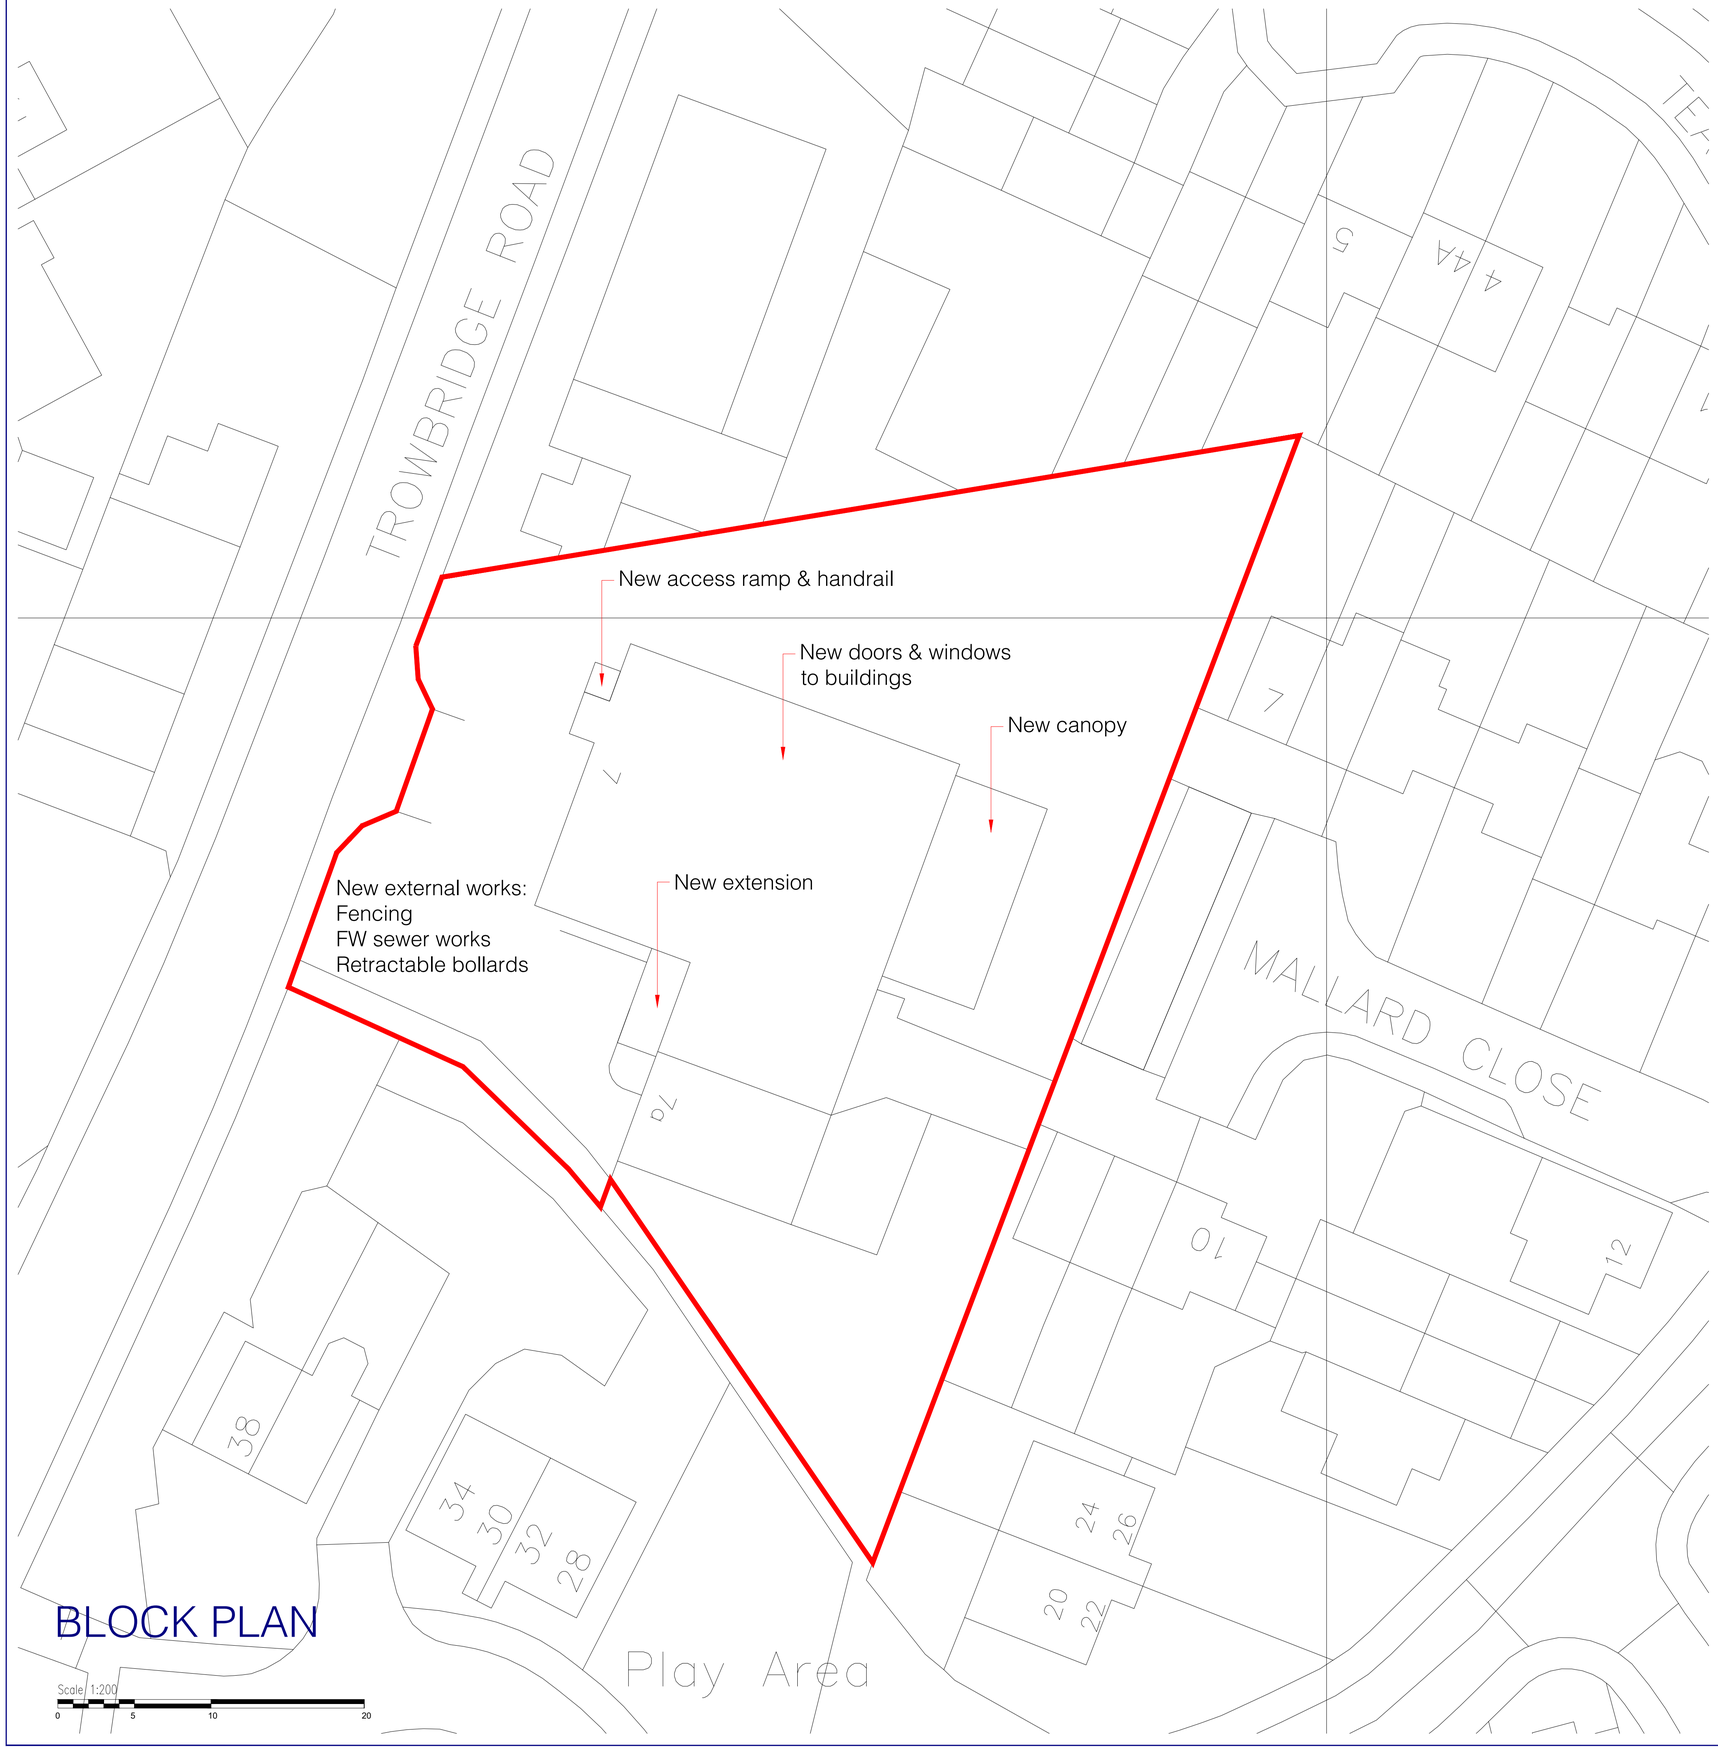

BLOCK PLAN

Scale 1:200
0 5 10 20



LOCATION PLAN @ 1:1250

SCALE 1:1250
0m 10 20 30 40 50 100

Rev: Description: Date:

Reade Associates
ARCHITECTURAL CONSULTANTS & DESIGNERS
The Limes, 3b Waterloo Road
Shepton Mallet
Somerset BA4 5HG
www.readeassociates.co.uk 07840 751750

Client:
Mr & Mrs Morris

Site:
7 & 7a Trowbridge Road
Westbury
Wiltshire
BA13 3AY

Title:
Block & location plans

Status:
Planning

Scale:	Date:
1:200/1250@A1	Aug '23
Drawing No:	Drawn:
0160.01	DAR

All dimensions to be checked on site before work commences and any discrepancies to be reported.