

EAST ELEVATION

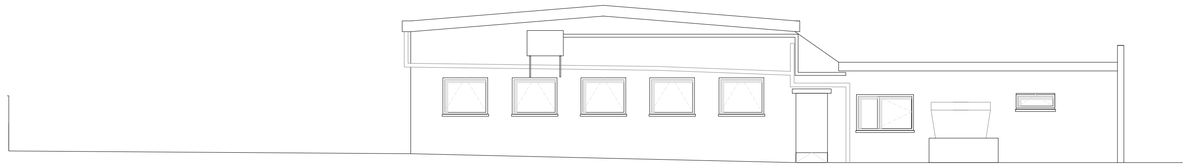

NORTH ELEVATION

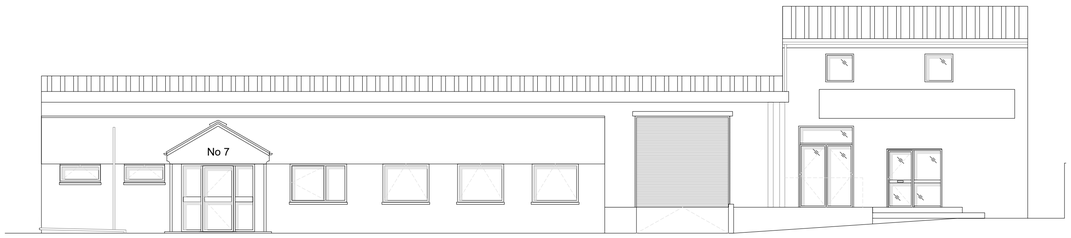


WEST ELEVATION

ENTRANCE

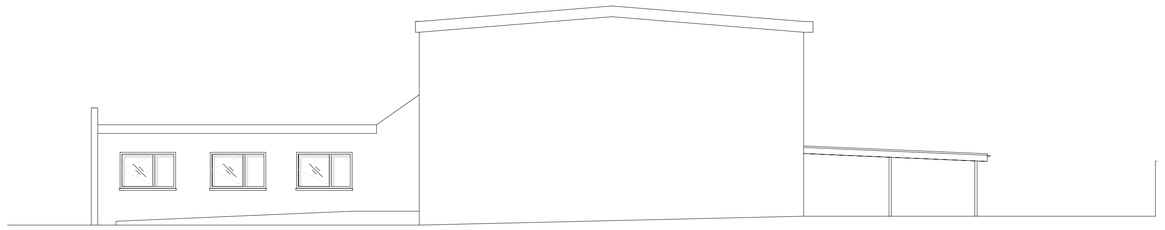

SOUTH ELEVATION

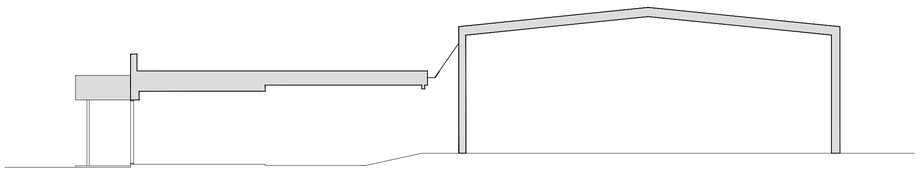

SECTION A - A



SECTION B - B

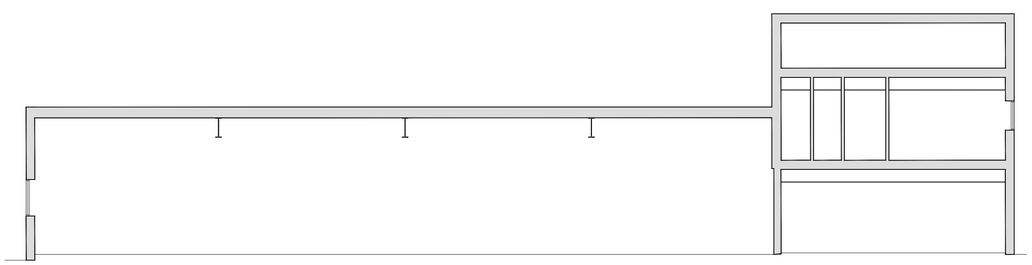

SECTION C - C

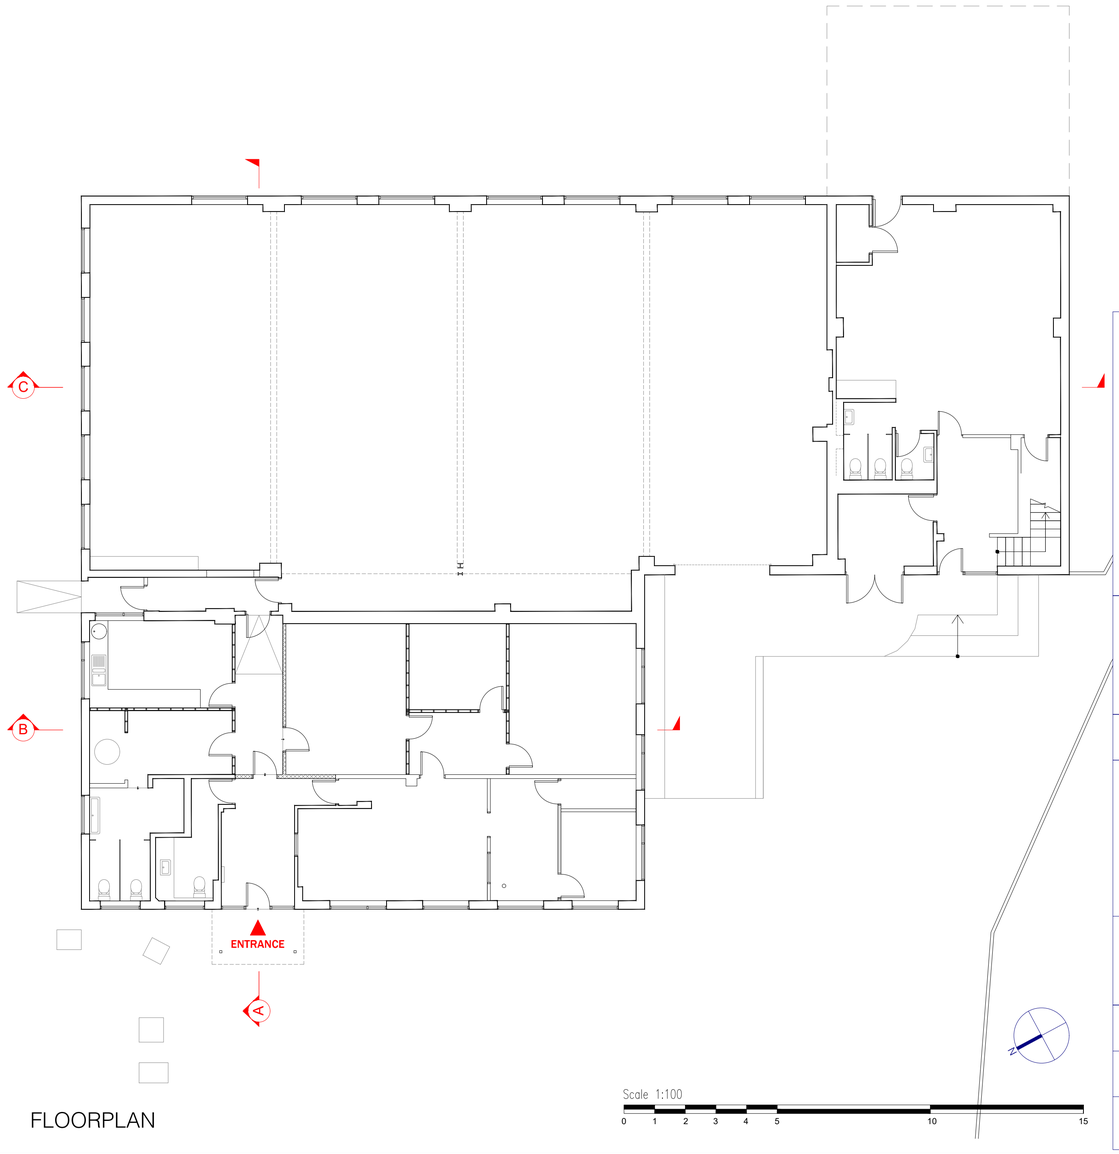


FLOORPLAN

Scale 1:100

0 1 2 3 4 5 10 15

Rev: Description: Date:

**Reade Associates**

ARCHITECTURAL CONSULTANTS & DESIGNERS

The Limes, 3b Waterloo Road
Shepton Mallet
Somerset BA4 5HG

www.readeassociates.co.uk 07840 751750

Client:
Mr & Mrs Morris

Site:
7 & 7a Trowbridge Road
Westbury
Wiltshire
BA13 3AY

Title:
Existing unit

Status:
Planning

| Scale: | Date: |
|---|---|
| 1:100@A1 | Aug '23 |
| Drawing No: | Drawn: |
| 0160.02 | DAR |

All dimensions to be checked on site before work commences and any discrepancies to be reported.