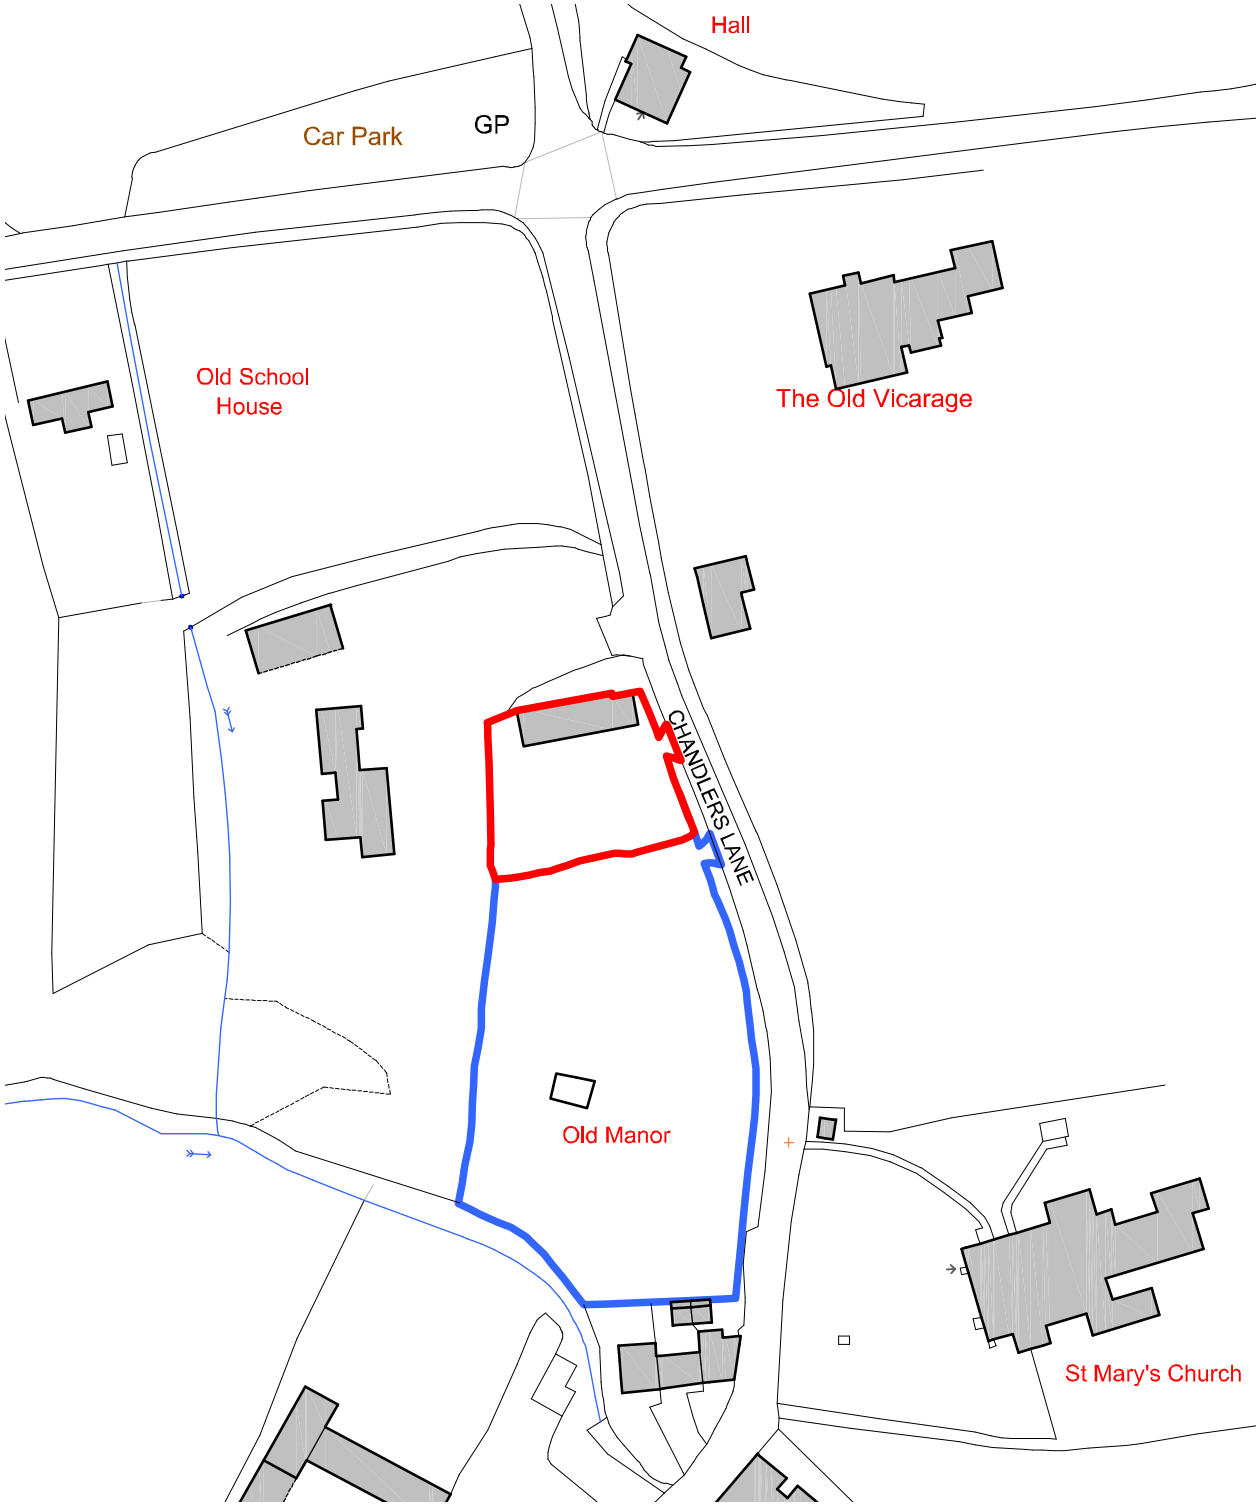

RIBA Chartered Practice

FILE PATH

DATE PRINTED Monday, 25 September, 2023

CLIENT Mr and Mrs Wallis

SITE The Coach House, Old Manor, Bishops Cannings

DRAWN mc | DATE 25-09-2023 | SCALE 1:1250@A4

TITLE Location plan

STATUS Location plan for planning application

DRAWING NUMBER Loc1-1949-Location1.dwg

PKA ARCHITECTS

PKA Architects Ltd
Featherbrook, Whistley Road, Potterne, Devizes, Wiltshire. SN10 5TD
tel 01380-725688 email: peter@pka-architects.com www.pka-architects.com

RIBA CHARTERED PRACTICE