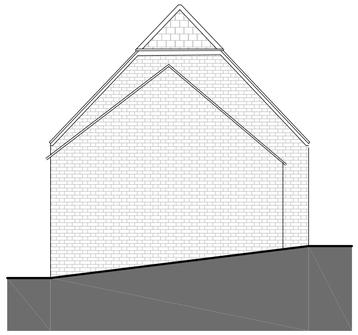

EAST ELEVATION

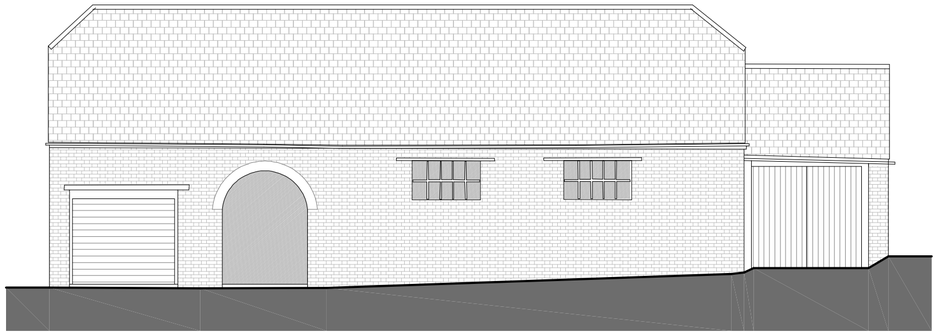

SOUTH ELEVATION

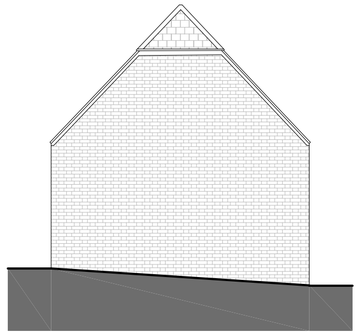

WEST ELEVATION

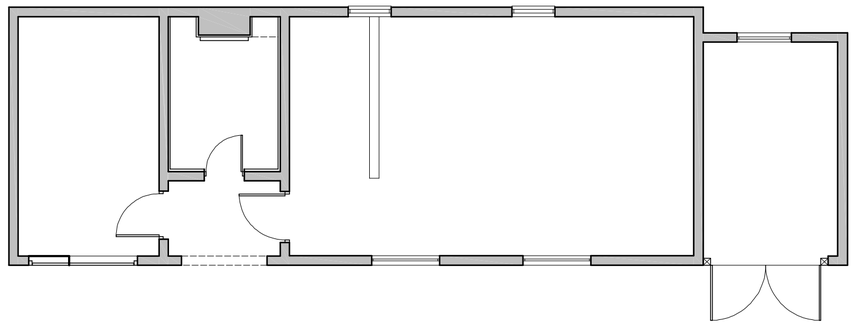

GROUND FLOOR PLAN

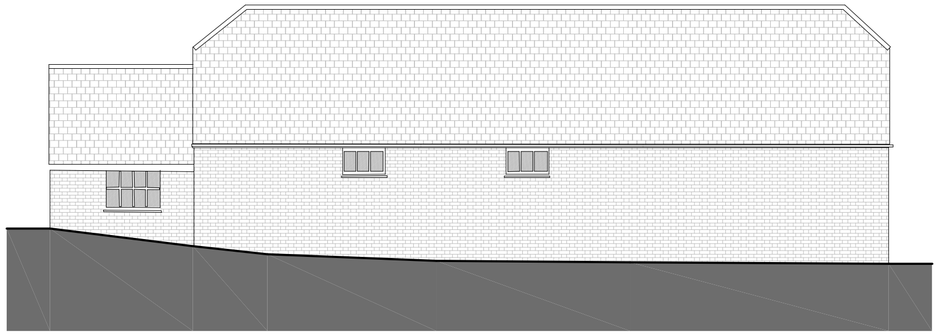

NORTH ELEVATION

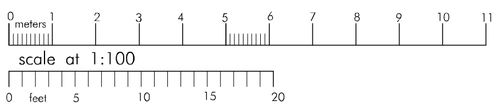

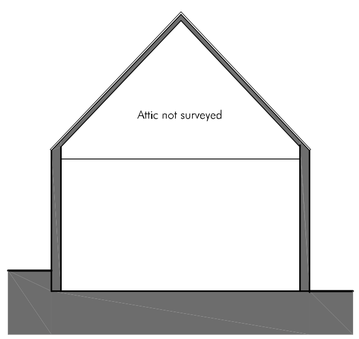

SECTION

RIBA Chartered Practice

© This drawing is the Copyright of PKA Architects Ltd
Registered in England and Wales No 8605083.
Do not rely on Scaled Dimensions- work to figured dimensions only, If in doubt - ASK
All dimensions to be checked on site by contractor
Work to existing building features where appropriate
Any OS copyright data on this drawing is reproduced under licence

THE Green REGISTER OF CONSTRUCTION PROFESSIONALS

wll dh

FILE PATH: C:\Users\peter\PKA Architects Ltd\TEAM PKA - Documents\Current Projects\1949 - Grant Willis Bishops Cannings Conversion\02- Issues\2022-03-23\1949-PLANNING1.dwg

DATE PRINTED: Wednesday, 23 March, 2022

REVISIONS

CLIENT: Mr and Mrs. Wallis

STATUS:

SITE: Old Manor, Bishops Cannings

TITLE: Coach House as existing

DRAWN: mc | DATE: 09-07-2021 | SCALE: 1:100 @A1

DRAWING NUMBER: S1 -1949-PLANNING1.dwg

PKA ARCHITECTS

PKA Architects Ltd
Featherbrook, Whistley Road, Potterne, Devizes, Wiltshire, SN10 5TD
tel 01380-725688 email: peter@pka-architects.com www.pka-architects.com

RIBA CHARTERED PRACTICE