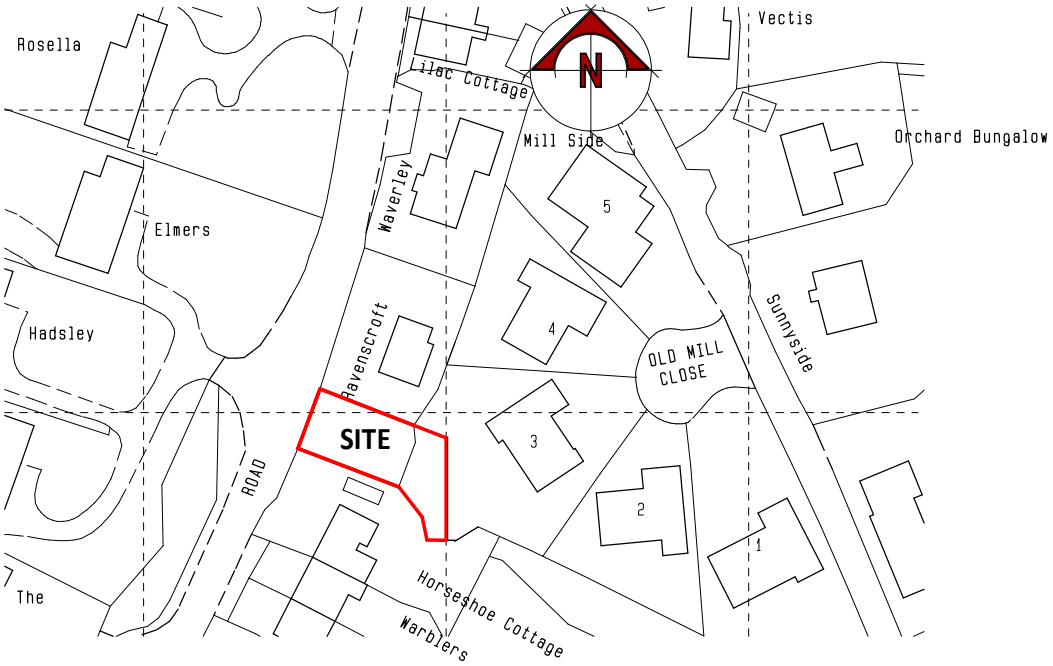

Ordnance Survey (c) Crown Copyright 2015. All rights reserved. Licence number 100022432

SITE LOCATION PLAN - SCALE 1:1250

Rev:	Description:	Date:

Status:

Brian Helps M. C. Inst. C.E.S., F.G.B.C.
Building Design ° Estimating ° Quantity Surveying
Web: www.brianhelps.co.uk
Tel: 01305 520449 ° Mob: 07802 956305
Email: brian@brianhelps.co.uk

Client:
Mrs. V. Garrett.
39 Sorrell Way
Gillingham
SP8 4TP

Scale Bars:

0 5.0m 10.0m 20.0m 30.0m 40.0m 50.0m

Scale bar 1:1250

Site:
3 Old Mill Close, East Knoyle, SP3 6EX

Drawing:
Site Location

Scale @ A4	Date:	Drawn:
1:1250	Jan 2023	BGH
Project No:	**Drawing No:**	**Revision:**
1470/23/	03	.