© WePlanYourExtension

Existing



REAR ELEVATION / SECTION
(South West facing)



Proposed

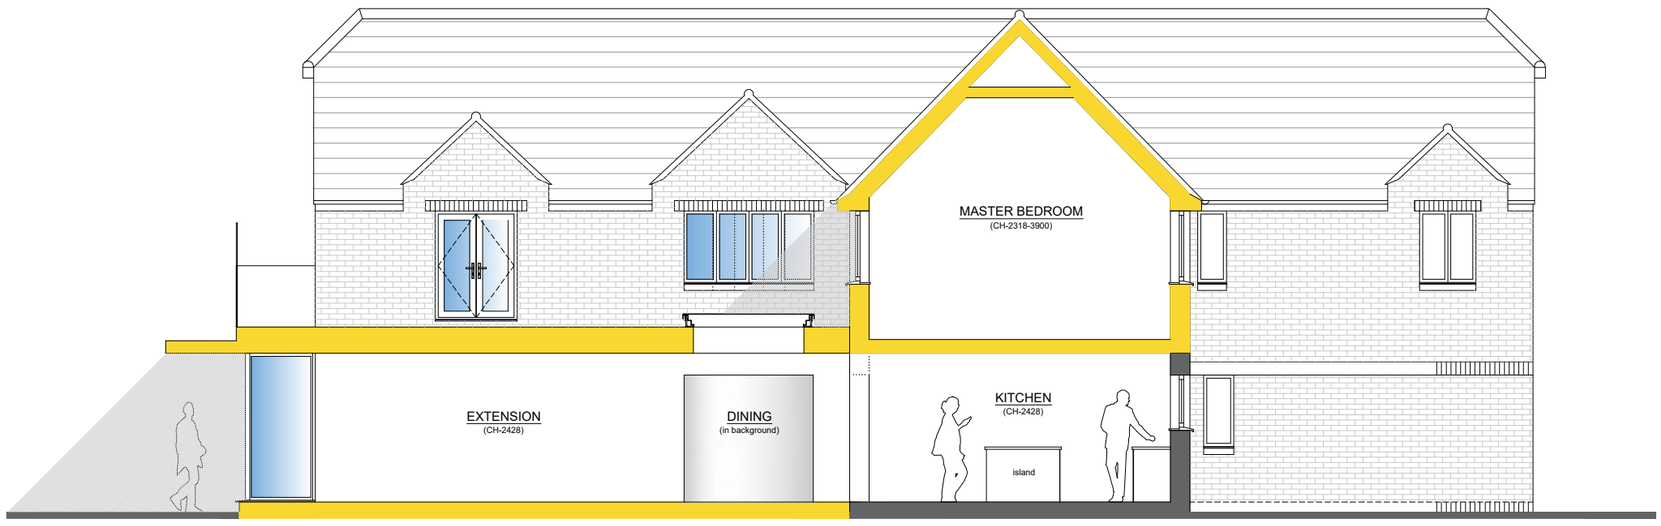

REAR ELEVATION / SECTION
(South West facing)

This drawing has been prepared by the Agent (We Plan Your Extension) for the sole use as part of Local Authority approvals on behalf of the applicant as named on the corresponding Local Authority application form. The drawing may not be used for any other purpose without prior written permission from the Agent. The copyright of the drawing and the designs therein remain the sole property of the Agent. This is ONLY a construction drawing if the 'Stage' opposite states 'Building Regulations Application'. The drawing should not be scaled from for construction purposes. All Copyright We Plan Your Extension 2022.

Proposal;	First floor and single storey rear extensions with balconies.
Address;	38 Wynsome Street Southwick, Trowbridge, Wiltshire, BA14 9RG.

Stage;	Planning Permission
Drawing;	JLDQ/060523/08A Existing & Proposed Sections
Date;	15.06.2023
Scale;	1:100 @ A3

Revisions:
A: 25.09.23 - Bedroom 1 balcony privacy screening to north west balustrade.

we plan your extension™
hello@weplanyourextension.com
www.weplanyourextension.com