707 Dolphin Cottage

Planning

CLIENT
Mr Pring

ADDRESS
Dolphin Cottage
Peckingell
Chippenham
SN15 4LJ

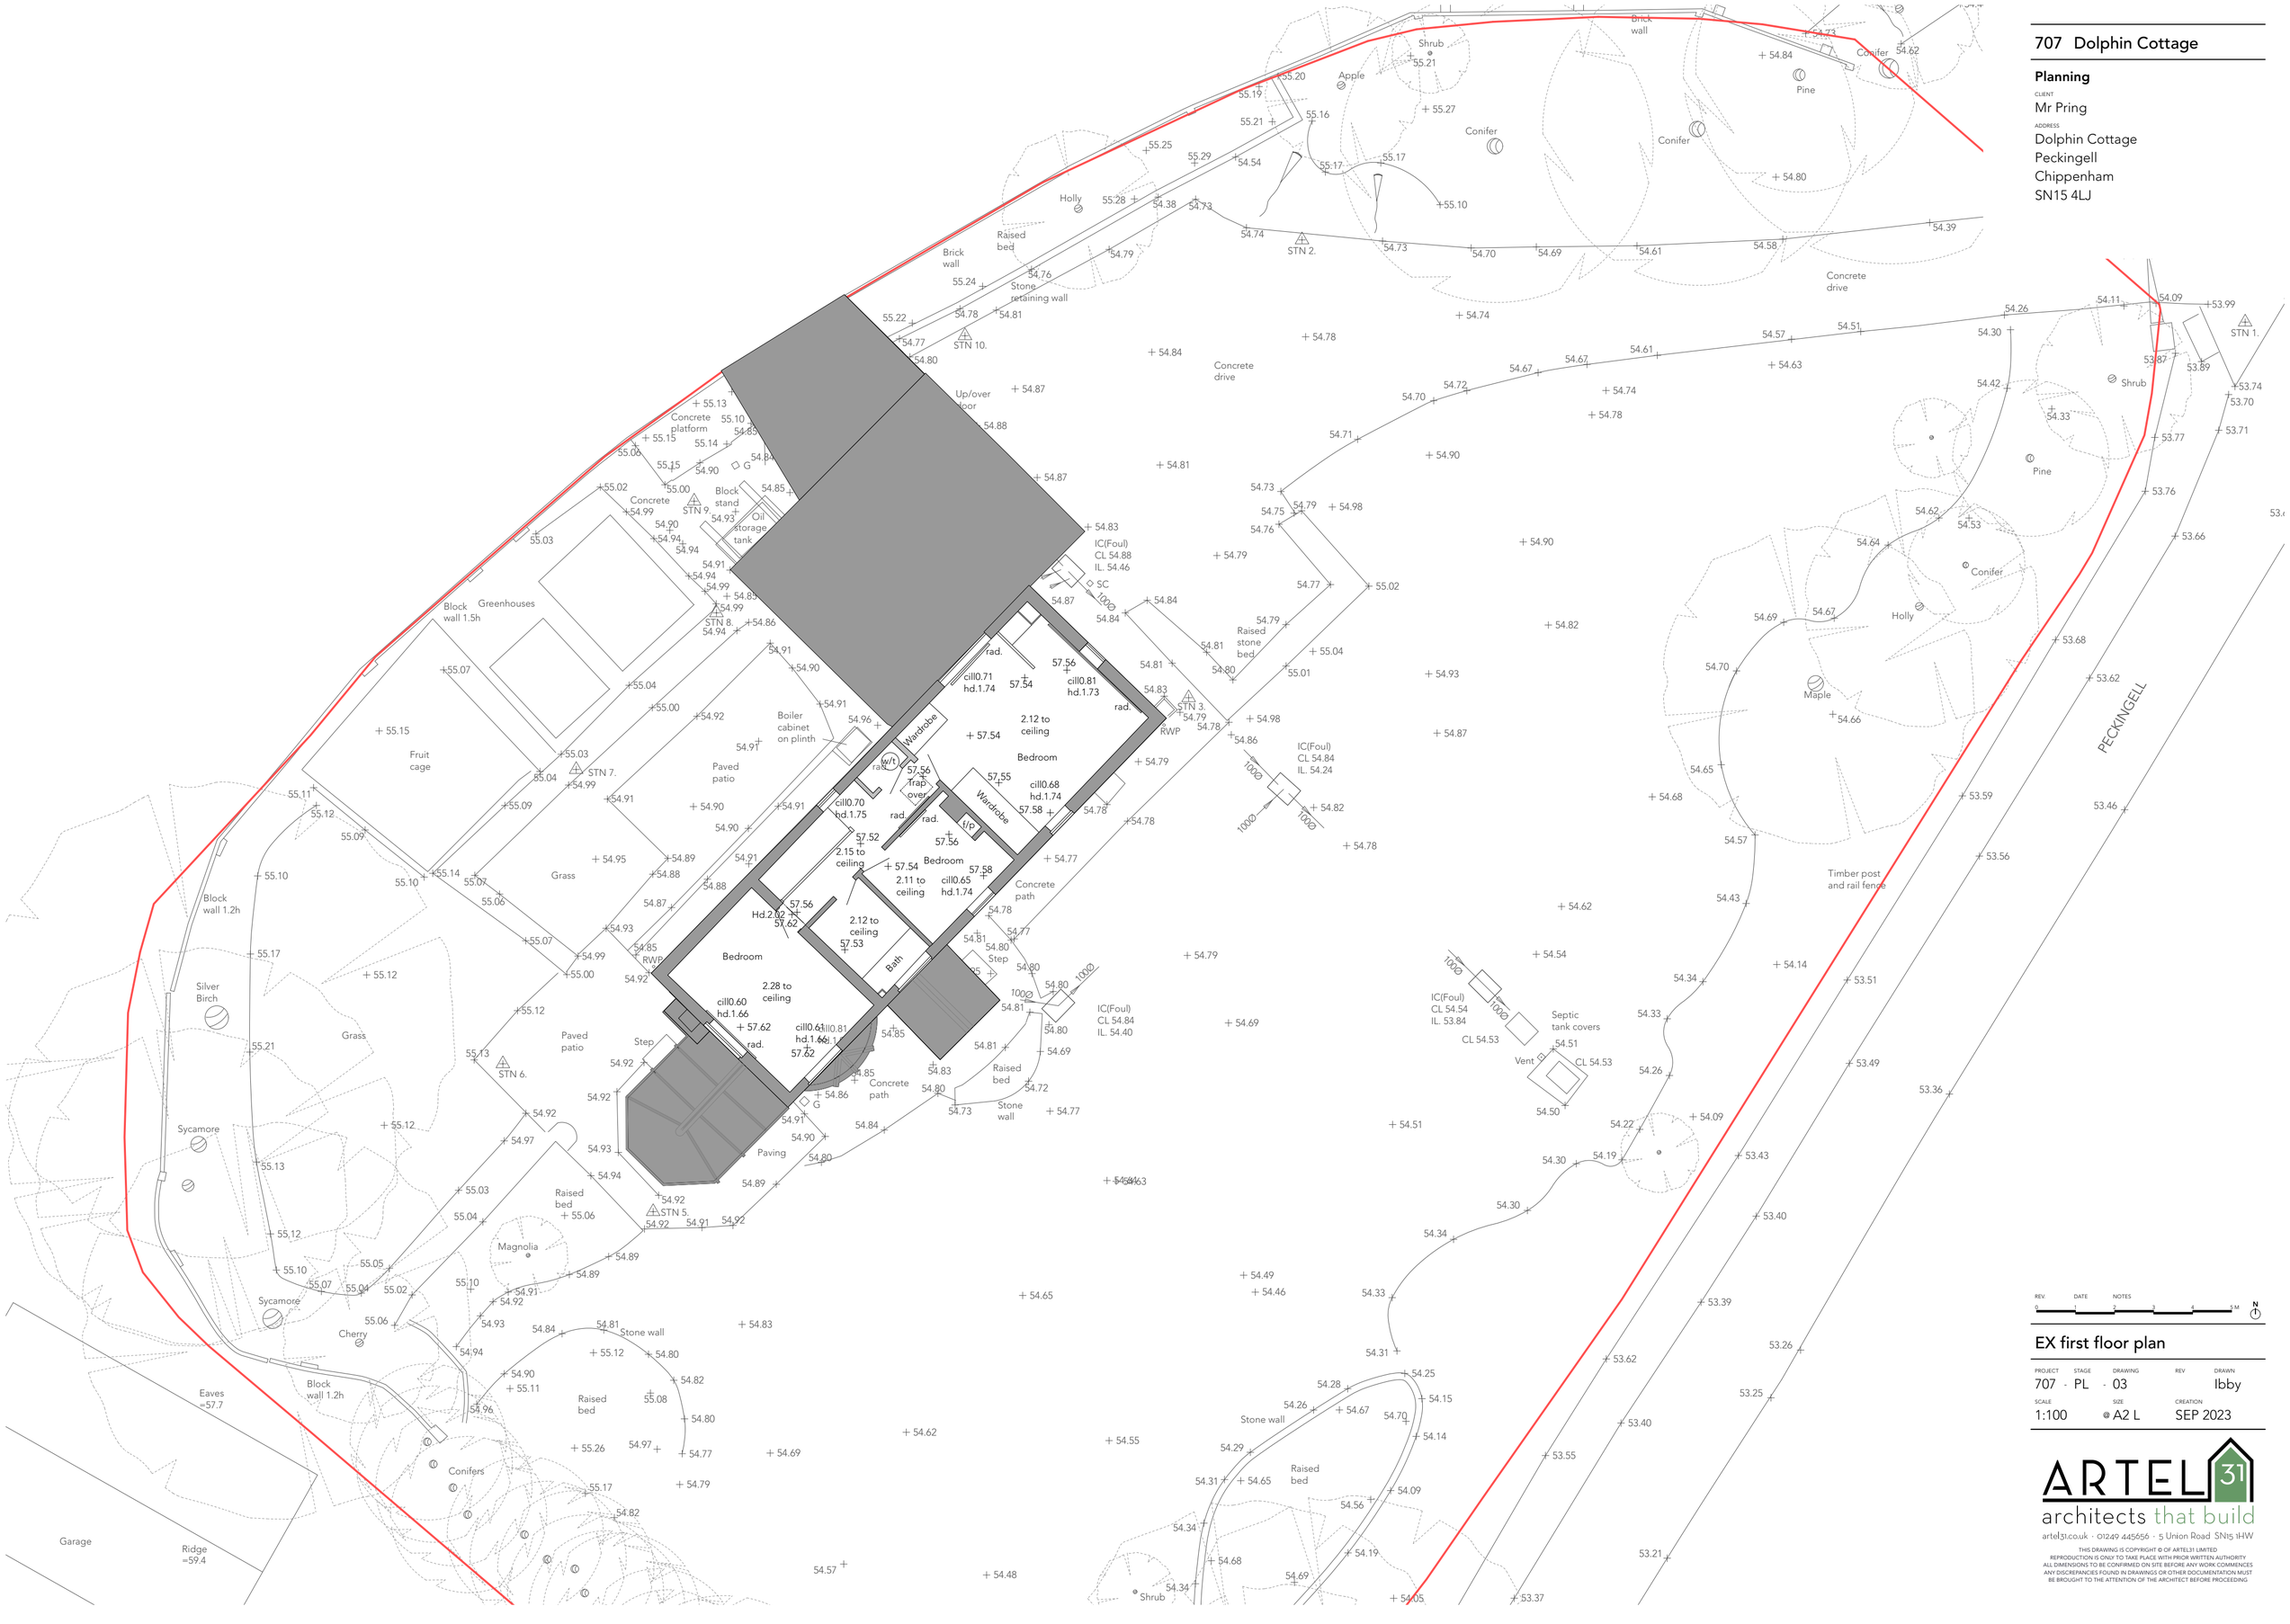

REV. DATE NOTES

0 1 2 3 4 5 M

N

EX first floor plan

PROJECT	STAGE	DRAWING	REV	DRAWN
707	PL	03		lbby

SCALE	SIZE	CREATION
1:100	@ A2 L	SEP 2023

ARTEL 31
architects that build
artel31.co.uk · 01249 445656 · 5 Union Road SN15 1HW

THIS DRAWING IS COPYRIGHT © OF ARTEL31 LIMITED
REPRODUCTION IS ONLY TO TAKE PLACE WITH PRIOR WRITTEN AUTHORITY
ALL DIMENSIONS TO BE CONFIRMED ON SITE BEFORE ANY WORK COMMENCES
ANY DISCREPANCIES FOUND IN DRAWINGS OR OTHER DOCUMENTATION MUST
BE BROUGHT TO THE ATTENTION OF THE ARCHITECT BEFORE PROCEEDING