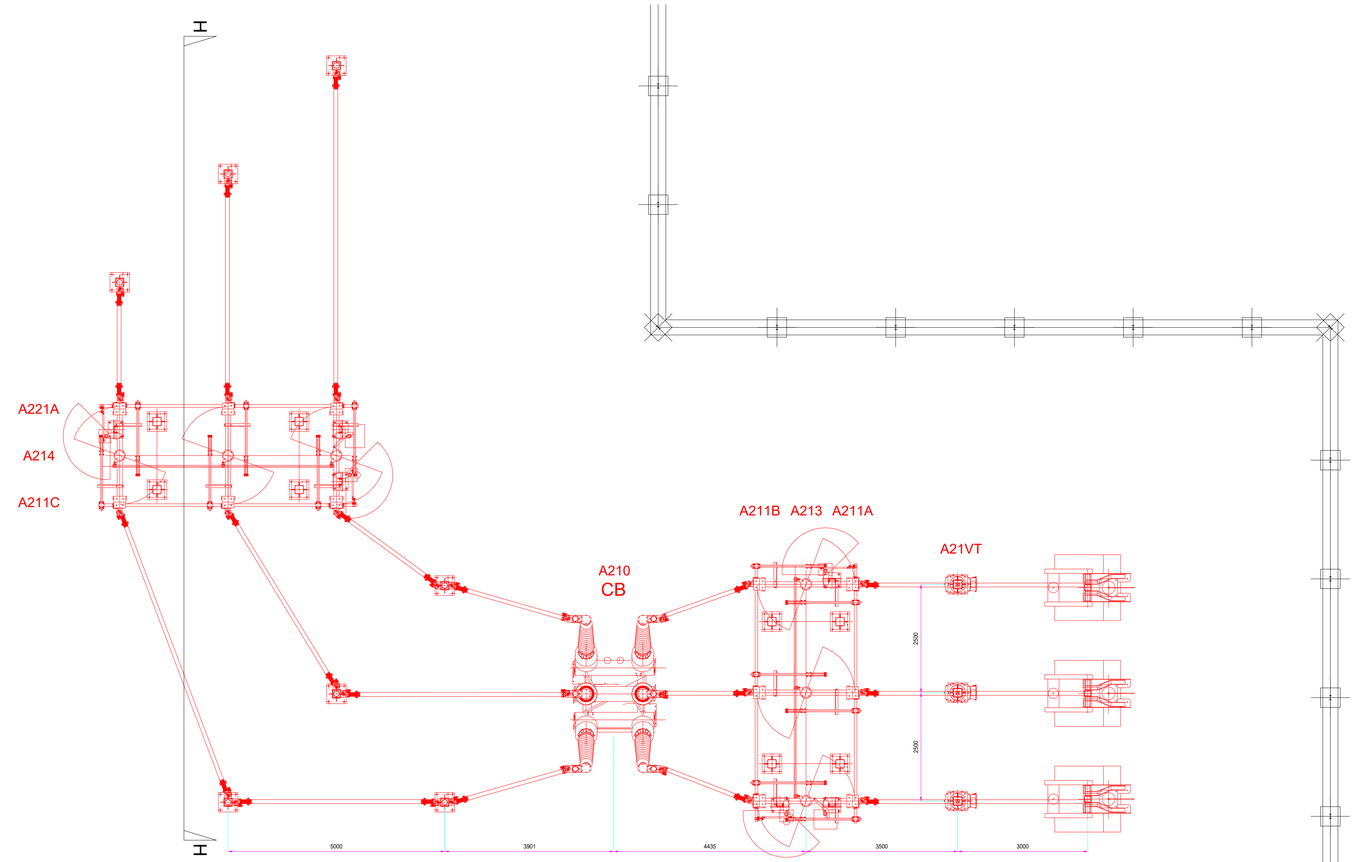

PLAN VIEW

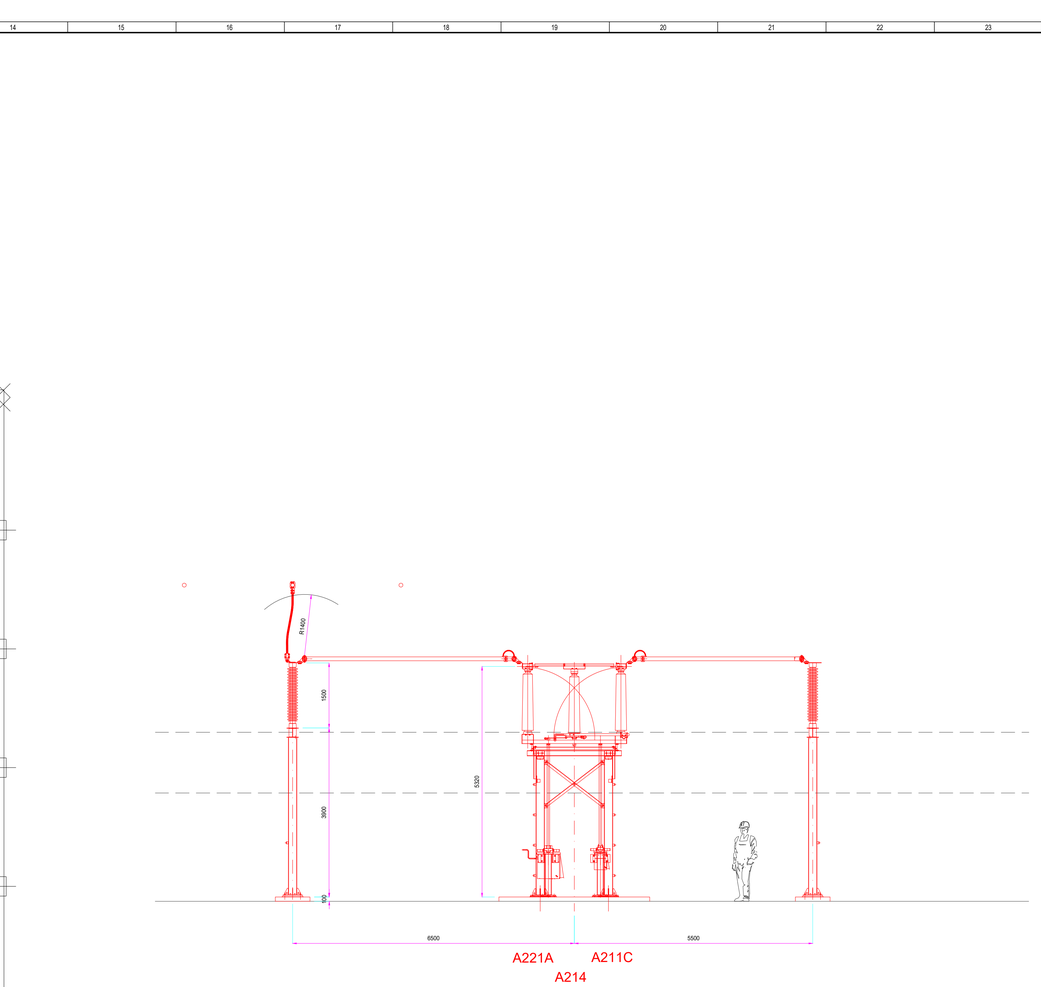

ELEVATION H - H

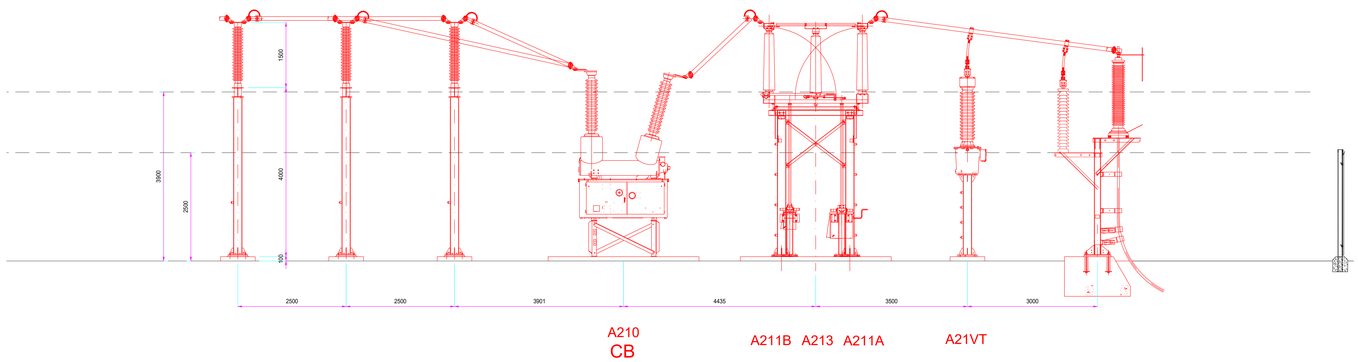

ELEVATION G - G

LAYOUT

Scale 1:500

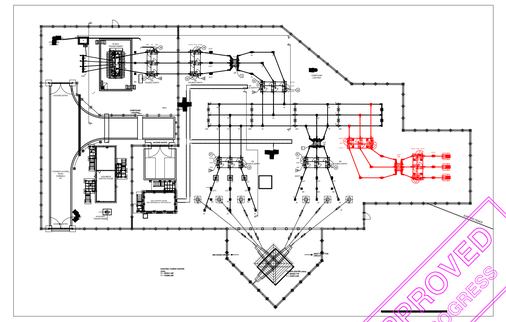

metres 0 2.5 5 7.5 10 12.5 15

SCALE 1:50

NOT APPROVED
DESIGN IN PROGRESS

REV	DESCRIPTION	DRN	APPD	DATE
00	CN7361 - NEW BAY AND CT's TO BE INSTALLED	IB	CS	-----
00	AS BUILT (FREEDOM)	-	-	08/03/2016

LEGEND

EXISTING

PROPOSED

NOTES:

Scottish & Southern Electricity Networks

UNCONTROLLED COPY SUBJECT TO REVISION MASTER HELD AT 1 FORBURY PLACE Tel: 01189534999

This drawing is protected by copyright and the information contained therein is confidential. The drawing may not be copied and the information contained therein may not be used, or disclosed to a third party, wholly or in part except with the written permission of, and in the manner prescribed by SCOTTISH and SOUTHERN ENERGY plc ©2018

PROJECT NUMBER	ERG940
DRAWING TITLE	SANDRIDGE 132/33KV SUBSTATION 132kV SECTION VIEW G - G & H - H PROPOSED

SUITABILITY DESCRIPTION: FIT FOR INTERNAL REVIEW AND COMMENT		CODE: S3
DRAWN: I.BIN	CHECKED: T.MITSIOS	APPROVED: C.SMART
DRAWING NUMBER: SAPV/21/0153		
SHEET: 1 / 1	SCALE (@A0): 1:50	REV: 00

File Name: V:\All Current Drawings\33kV Substation Drawings\SAPV Sandridge 132_33kV\SAPV0153_21 Rev 00.dwg

Date Plotted: 06.03.2023