




Existing Block Plan

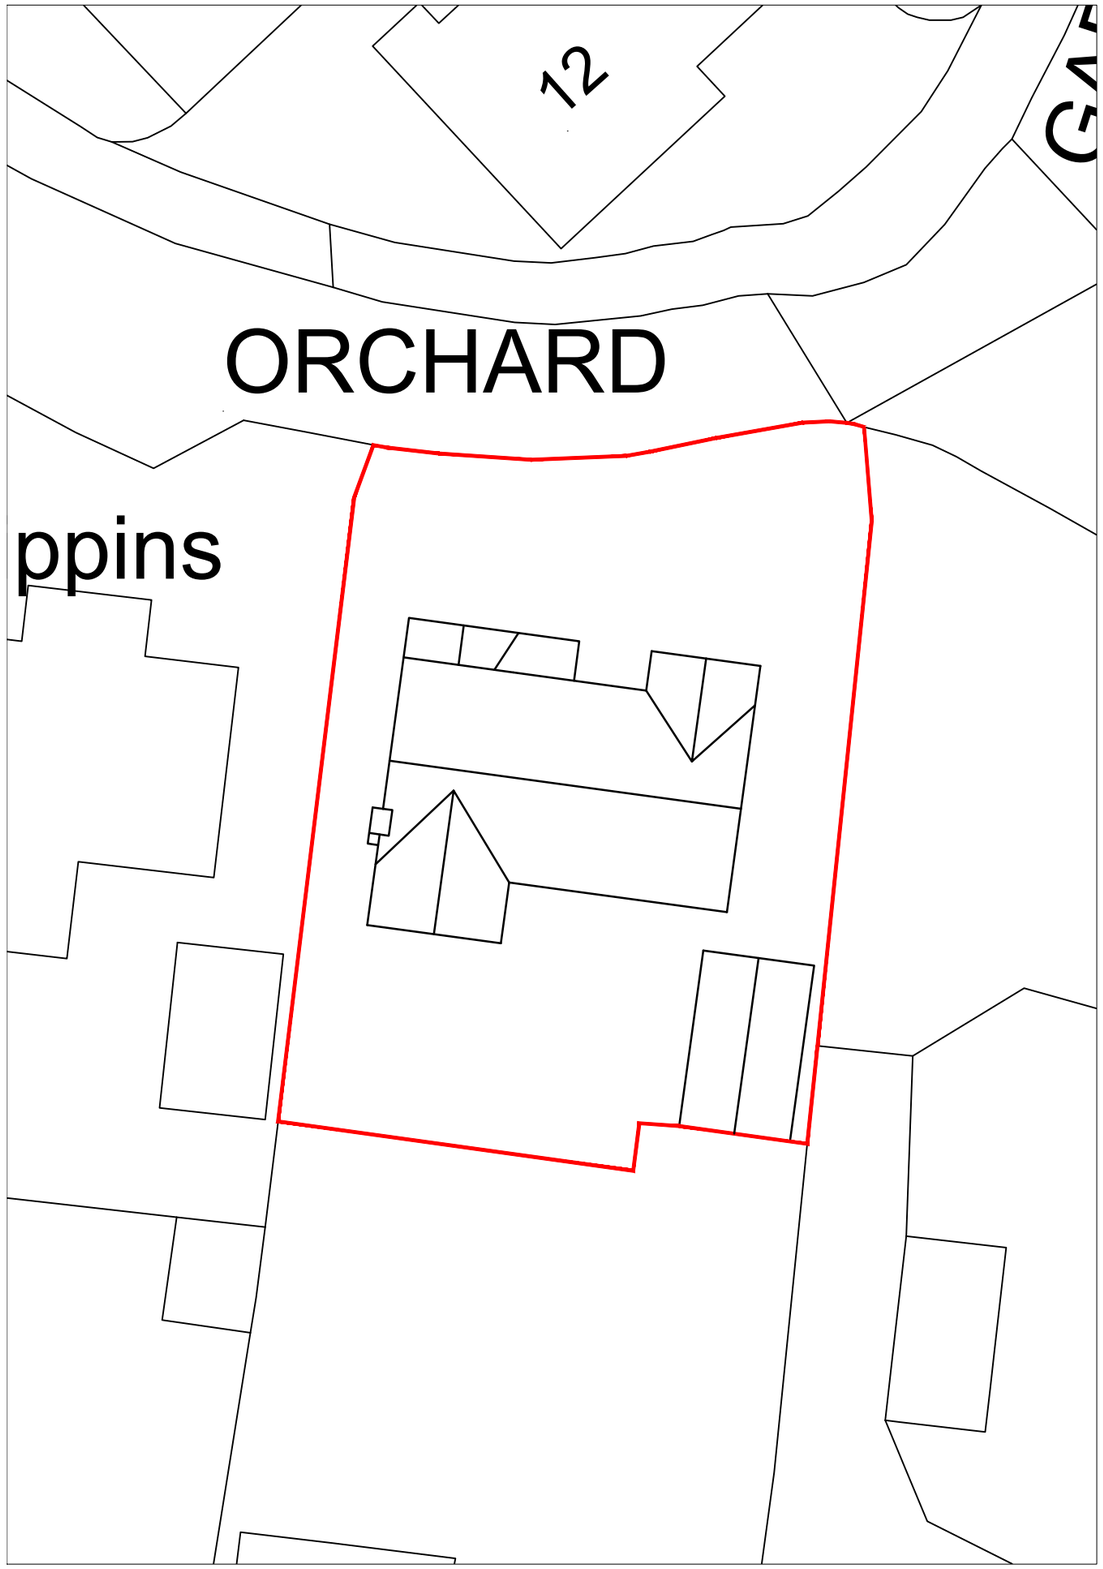

Proposed Block Plan

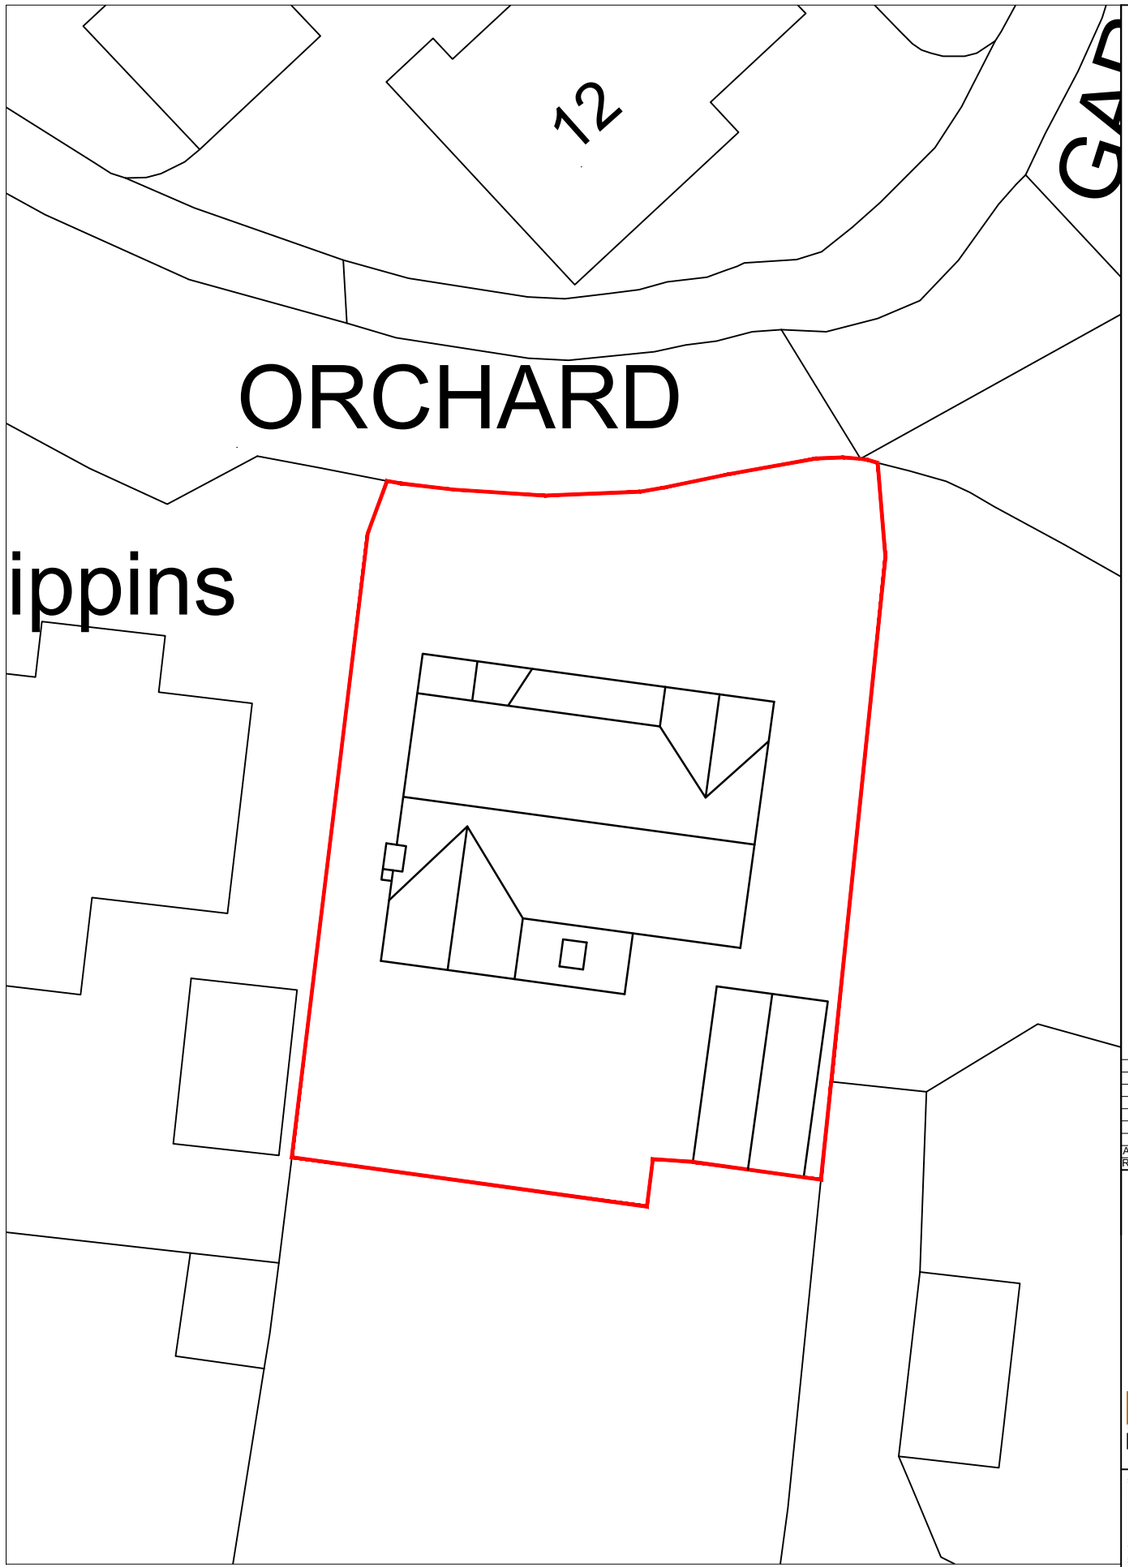

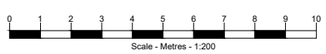

NOTES:

1. This drawing is the property of MJF CAD Solutions and must not be copied or disclosed for any purpose except as authorised by MJF CAD Solutions or the client.

Rev	Date	By	Chk	Comment
A	July 23	MJF	MJF	Extension changed

MJF CAD SOLUTIONS
www.mjfcadsolutions.co.uk
MJF CAD Solutions
Basepoint Business Centre, Rivermead Drive
Swindon, SN5 7EX
Tel: 01793 407941 - Mob: 07783 226700
Email: mike@mjfcadsolutions.co.uk
Website: www.mjfcadsolutions.co.uk

Client
Mr & Mrs Atkinson
The Bramleys
Orchard Gardens
Purton, SN5 4EJ

Project Title
Single Storey Rear Extension
And Front Porch

Drawing Title
Existing & Proposed Block Plans

Drawn by:	Scale:	Date:
MJF	1:200 - A3	July 2021

Drawing No.	Rev.
0913_04	A