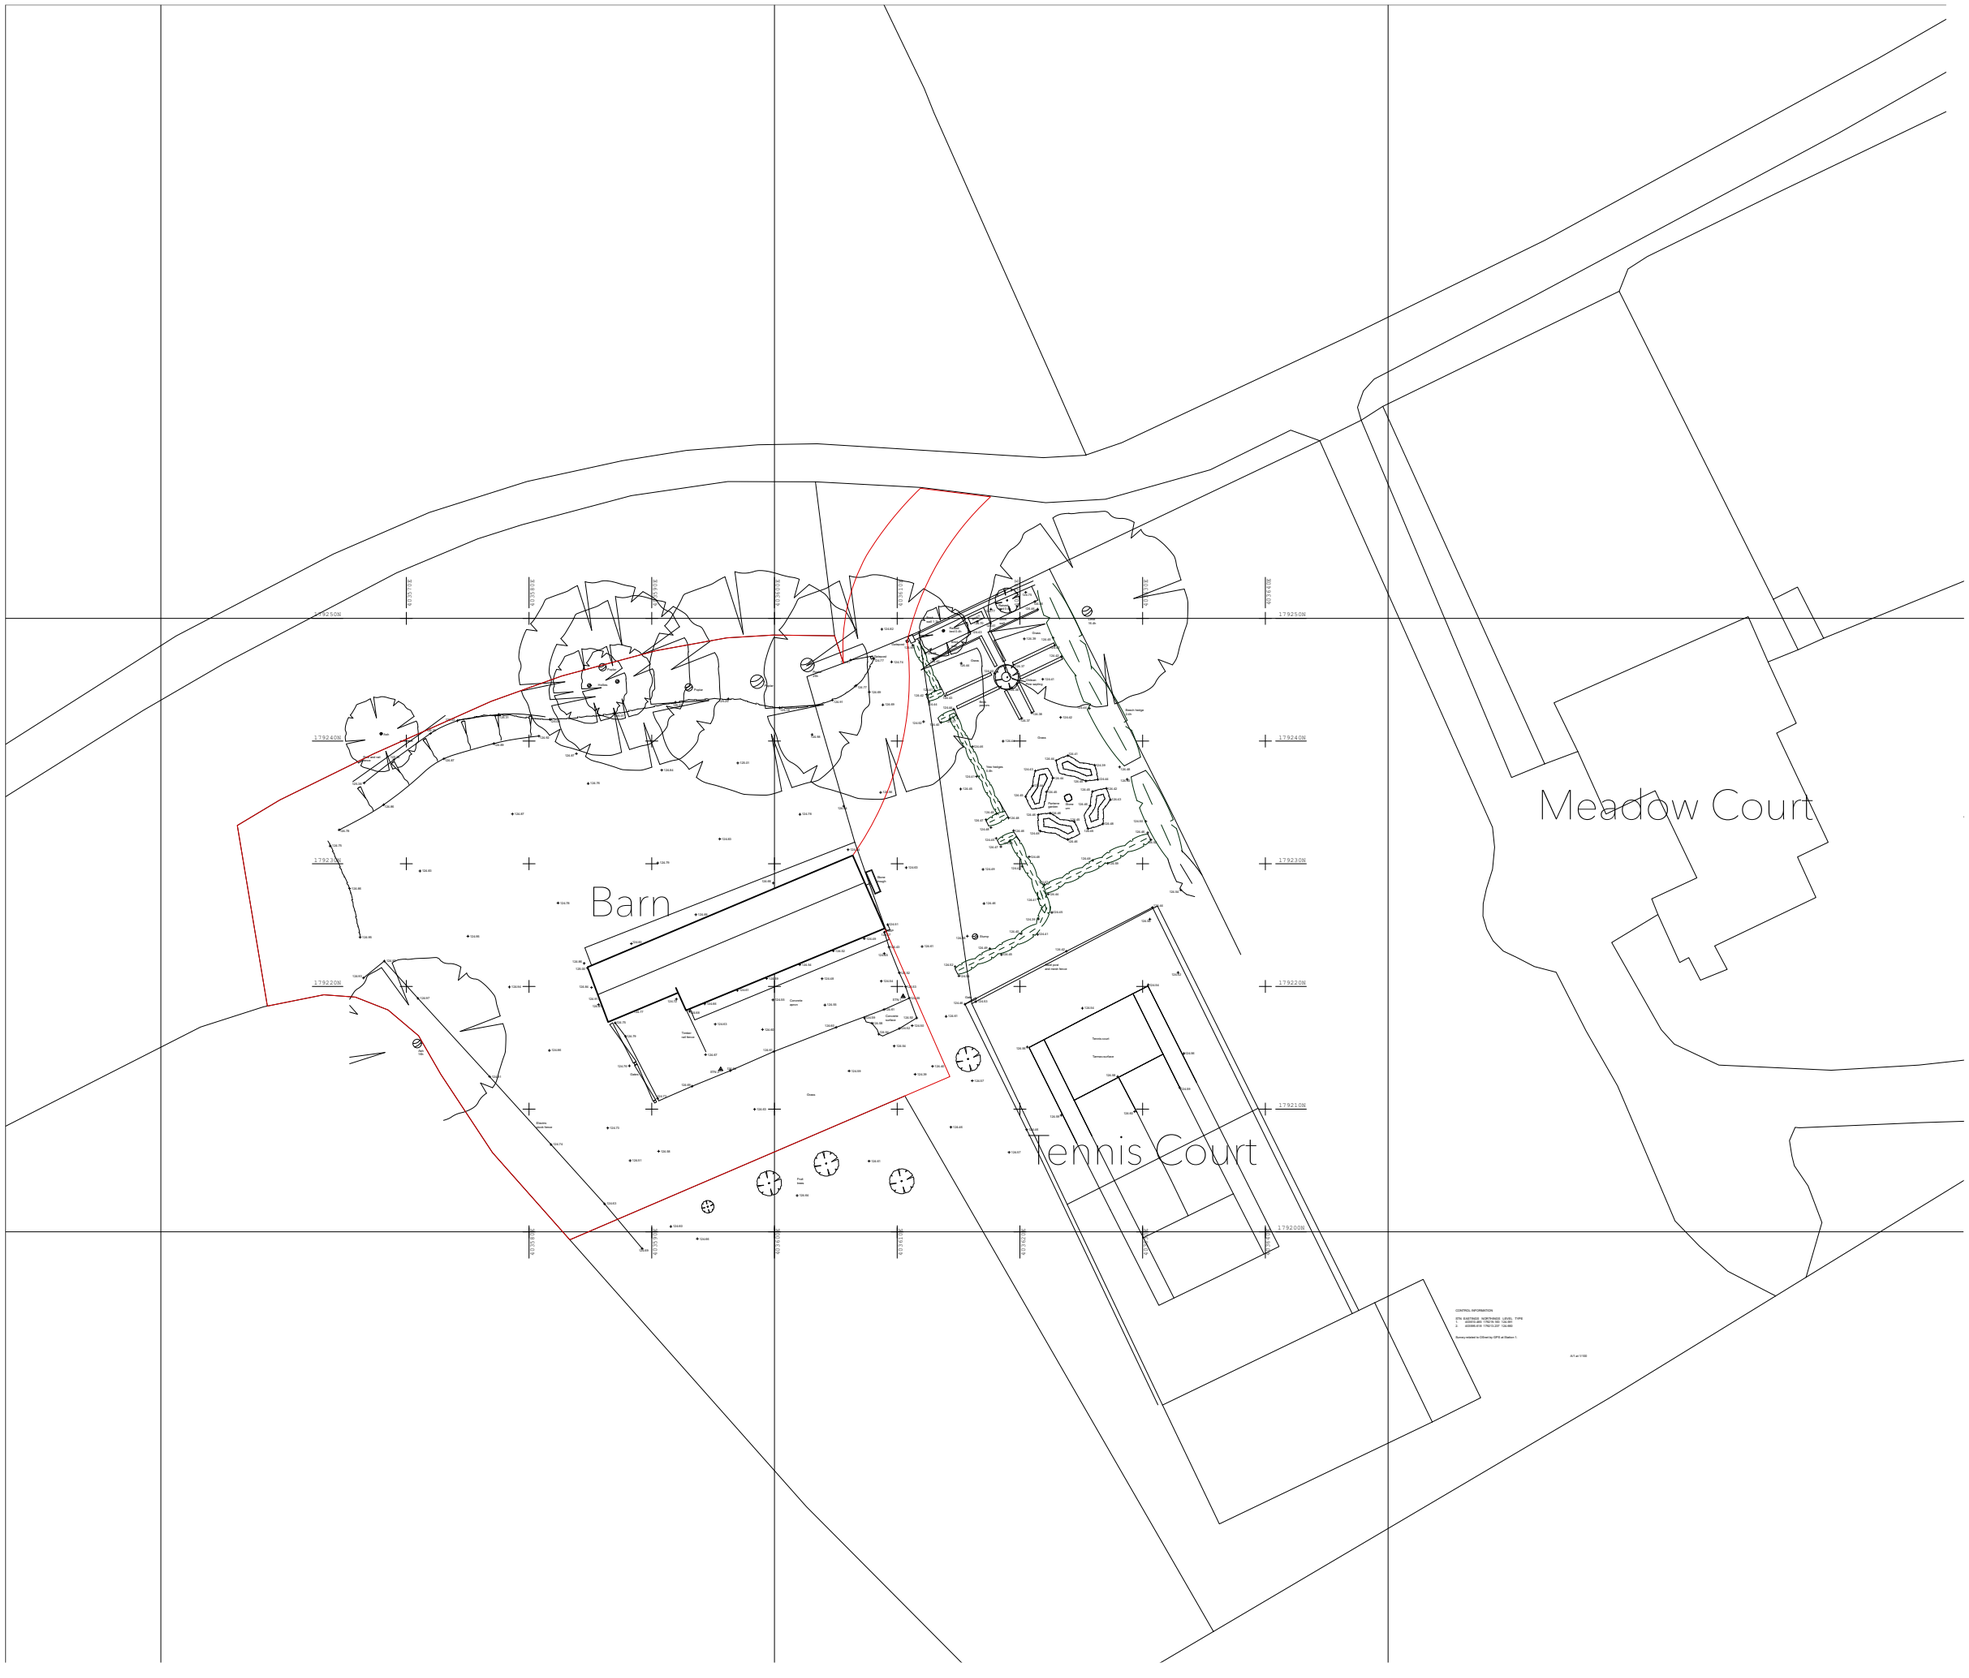


# 671 Meadow Court

**Planning**

CLIENT
Mr T Thistlethwaite and Ms T Rowe

ADDRESS
Meadow Court
Tockenham
Swindon
SN4 7PH

REV. DATE NOTES

0 5 10 15 20 25 N

## EX Site Plan

| PROJECT | STAGE | DRAWING | REV | DRAWN |
|---|---|---|---|---|
| 671 - | PL - | 01 | | NN |

| SCALE | SIZE | CREATION |
|---|---|---|
| 1:500 | @ A3 L | SEP 2023 |

ARTEL 31
architects that build
artel31.co.uk · 01249 445656 · 5 Union Road SN15 1HW

THIS DRAWING IS COPYRIGHT © OF ARTEL31 LIMITED
REPRODUCTION IS ONLY TO TAKE PLACE WITH PRIOR WRITTEN AUTHORITY
ALL DIMENSIONS TO BE CONFIRMED ON SITE BEFORE ANY WORK COMMENCES
ANY DISCREPANCIES FOUND IN DRAWINGS OR OTHER DOCUMENTATION MUST
BE BROUGHT TO THE ATTENTION OF THE ARCHITECT BEFORE PROCEEDING