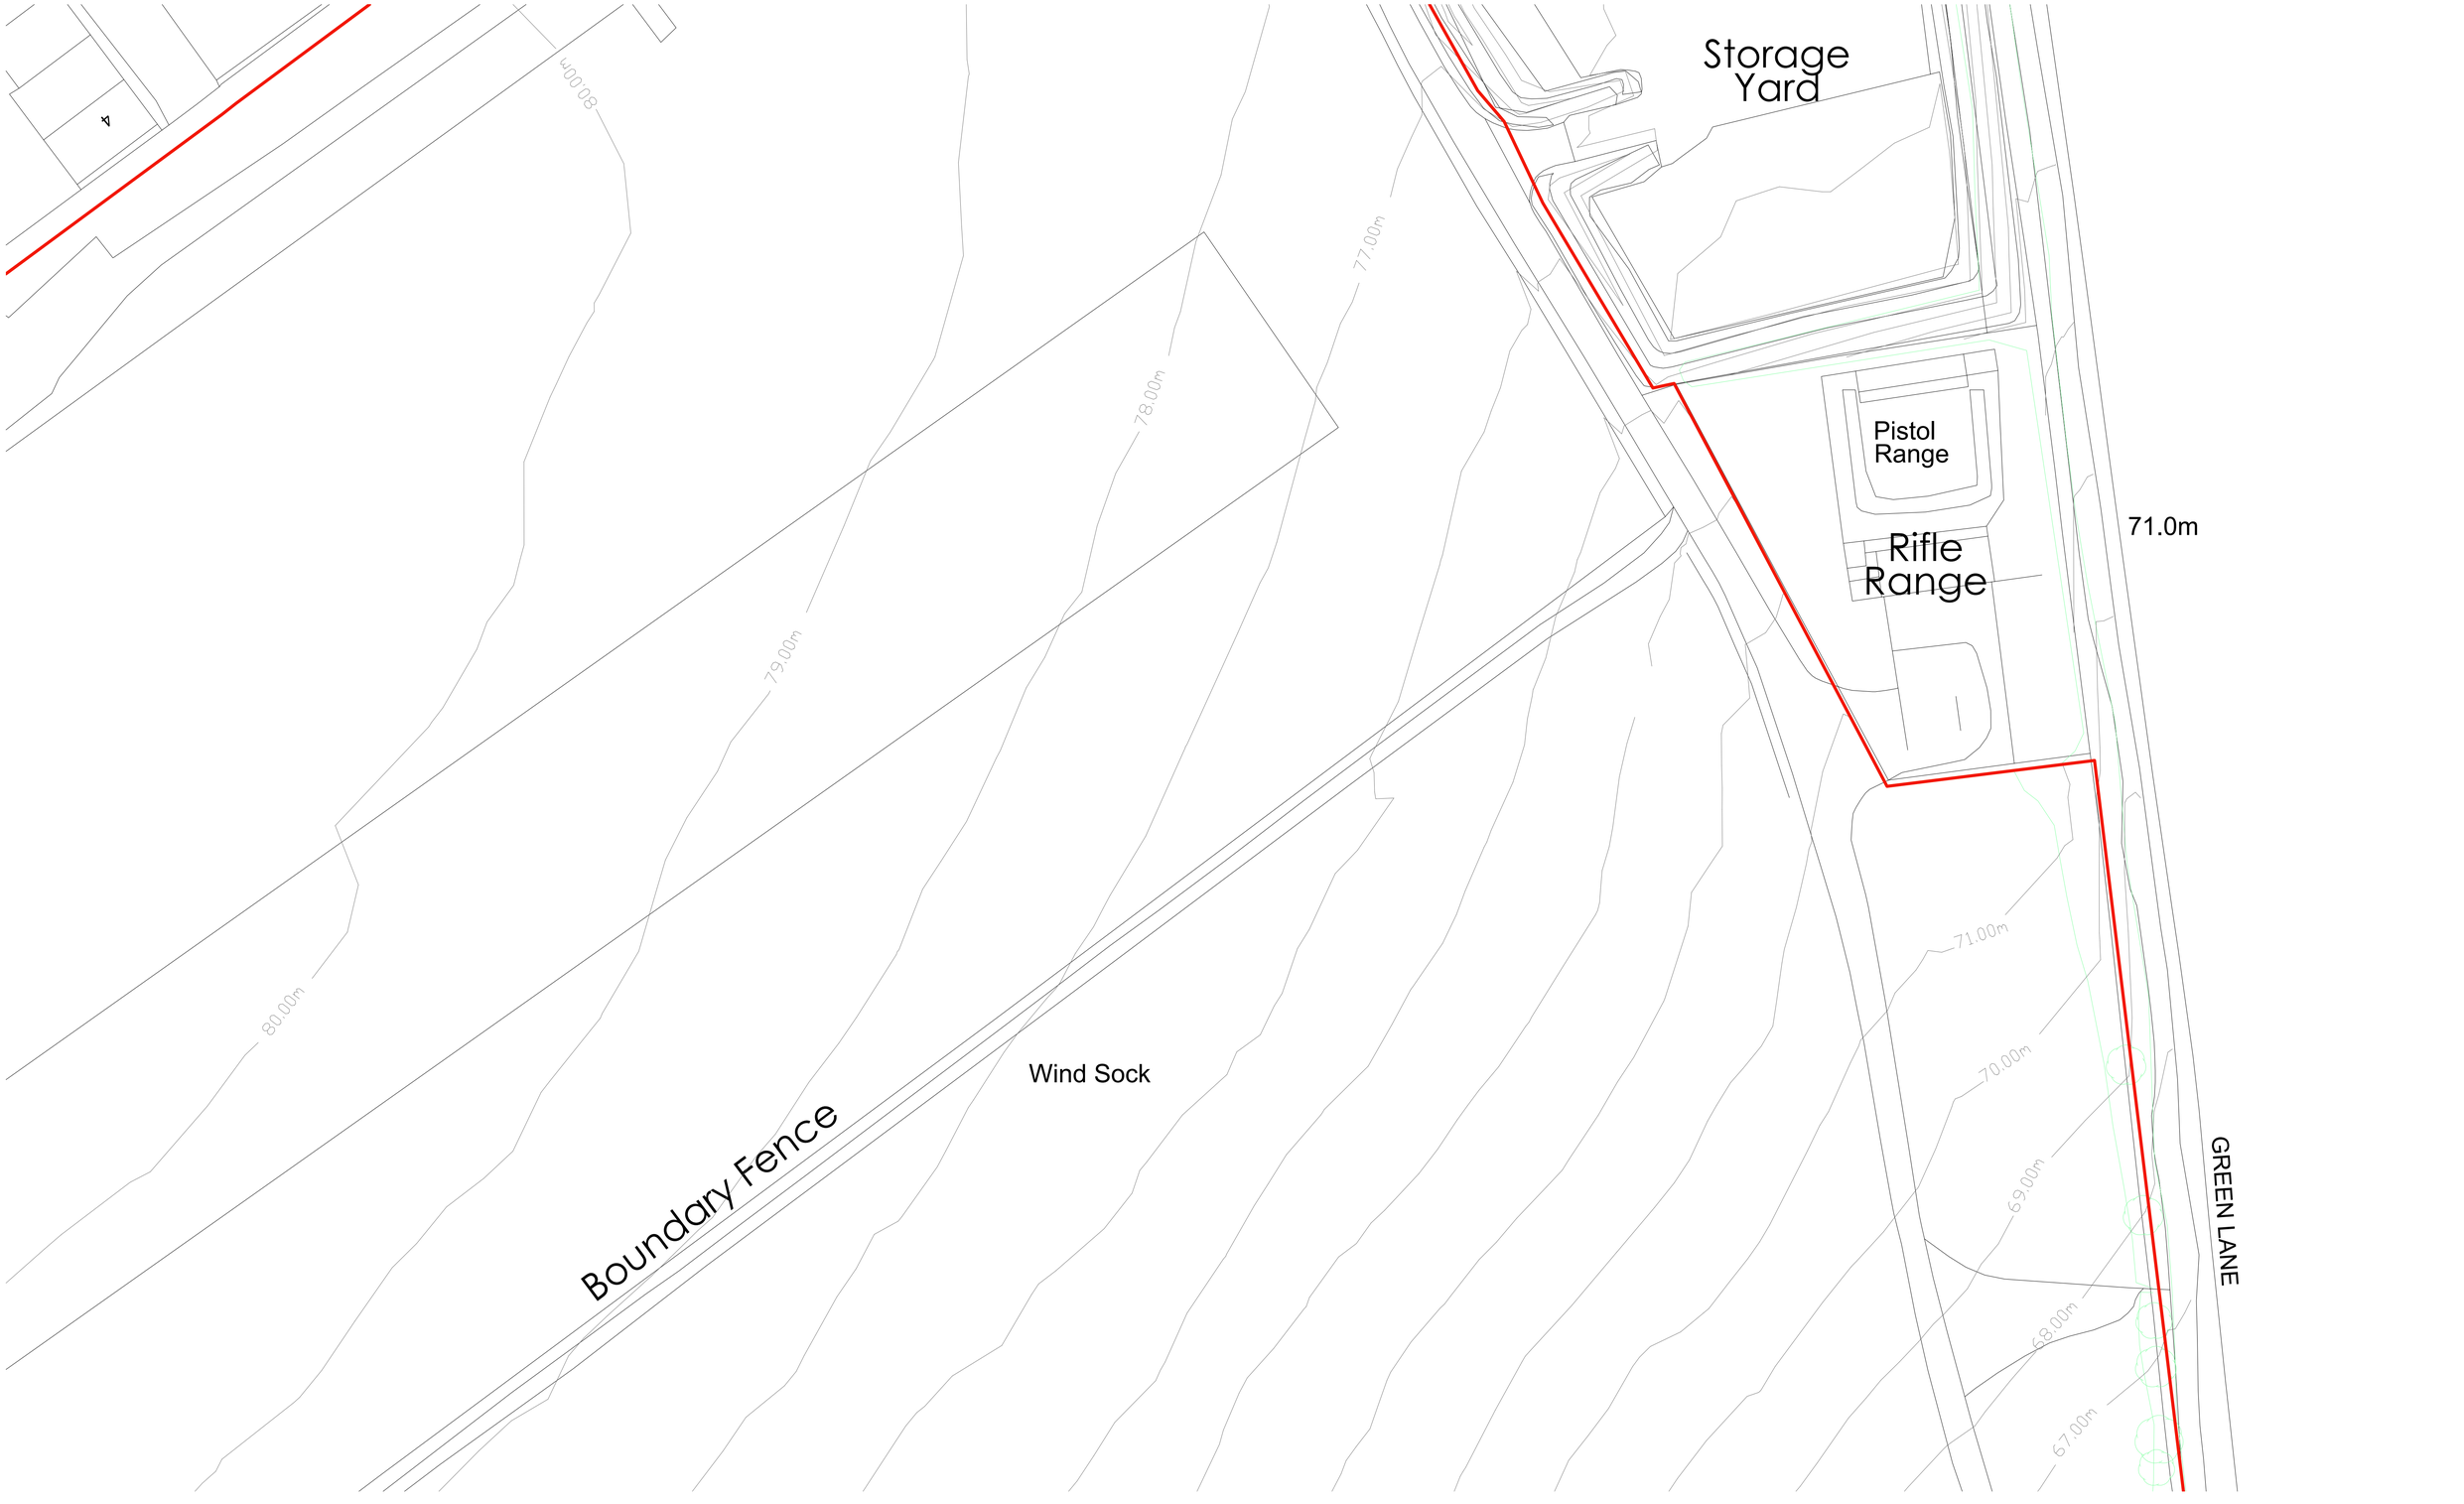

N

0"

Revision Schedule

Rev	Date	CHK	DRW	Revision Description	NOTES
A00	2023.07.07	DD	DD	Draft Issue	
A01	2023.09.26	DD	DD	Scale bar added	

REF	HEALTH AND SAFETY INFORMATION - CONSTRUCTION RISKS	NOTES
⚠	XXX	XXX XXX XXX

Site Boundary

1:500

0 10 20 40 m

DO NOT SCALE FROM THIS DRAWING ALL DIMENSIONS TO BE CONFIRMED ON SITE BY THE CONTRACTOR PRIOR TO CONSTRUCTION

Feilden+Mawson

21-27 Lamb's Conduit Street London WC1N 3NL tel: 020 7841 1980
1 Ferry Road Norwich NR1 1SU tel: 01603 629571
50 St Andrews Street Cambridge CB2 3AH tel: 01223 350567
email: info@feildenandmawson.com www.feildenandmawson.com

DRAWING
Site Survey- Sheet 9

CLIENT Old Sarum Airfield Ltd

JOB Old Sarum Airfield, Old Sarum, Salisbury

RIBA Stage 2

S0	WIP				
JOB	9441	PAPER	A1	SCALE	1:500

Drawing Number
9441- FM- XX- XX- DR- A- 002i- A01

\\fmfiles\Jobs\Current\9441 Old Sarum Airfield – Areas B & C\K-Drawings\03-Current drawings\AA-Master\01-Plan\9441 001-002 Red Line Plan and Surveys.dwg/002i Site Survey- Sheet 9\ISO full bleed A1 (594.00 x 841.00 MM)/David Drew/9/26/2023 11:23 AM

© COPYRIGHT FEILDEN+MAWSON LLP