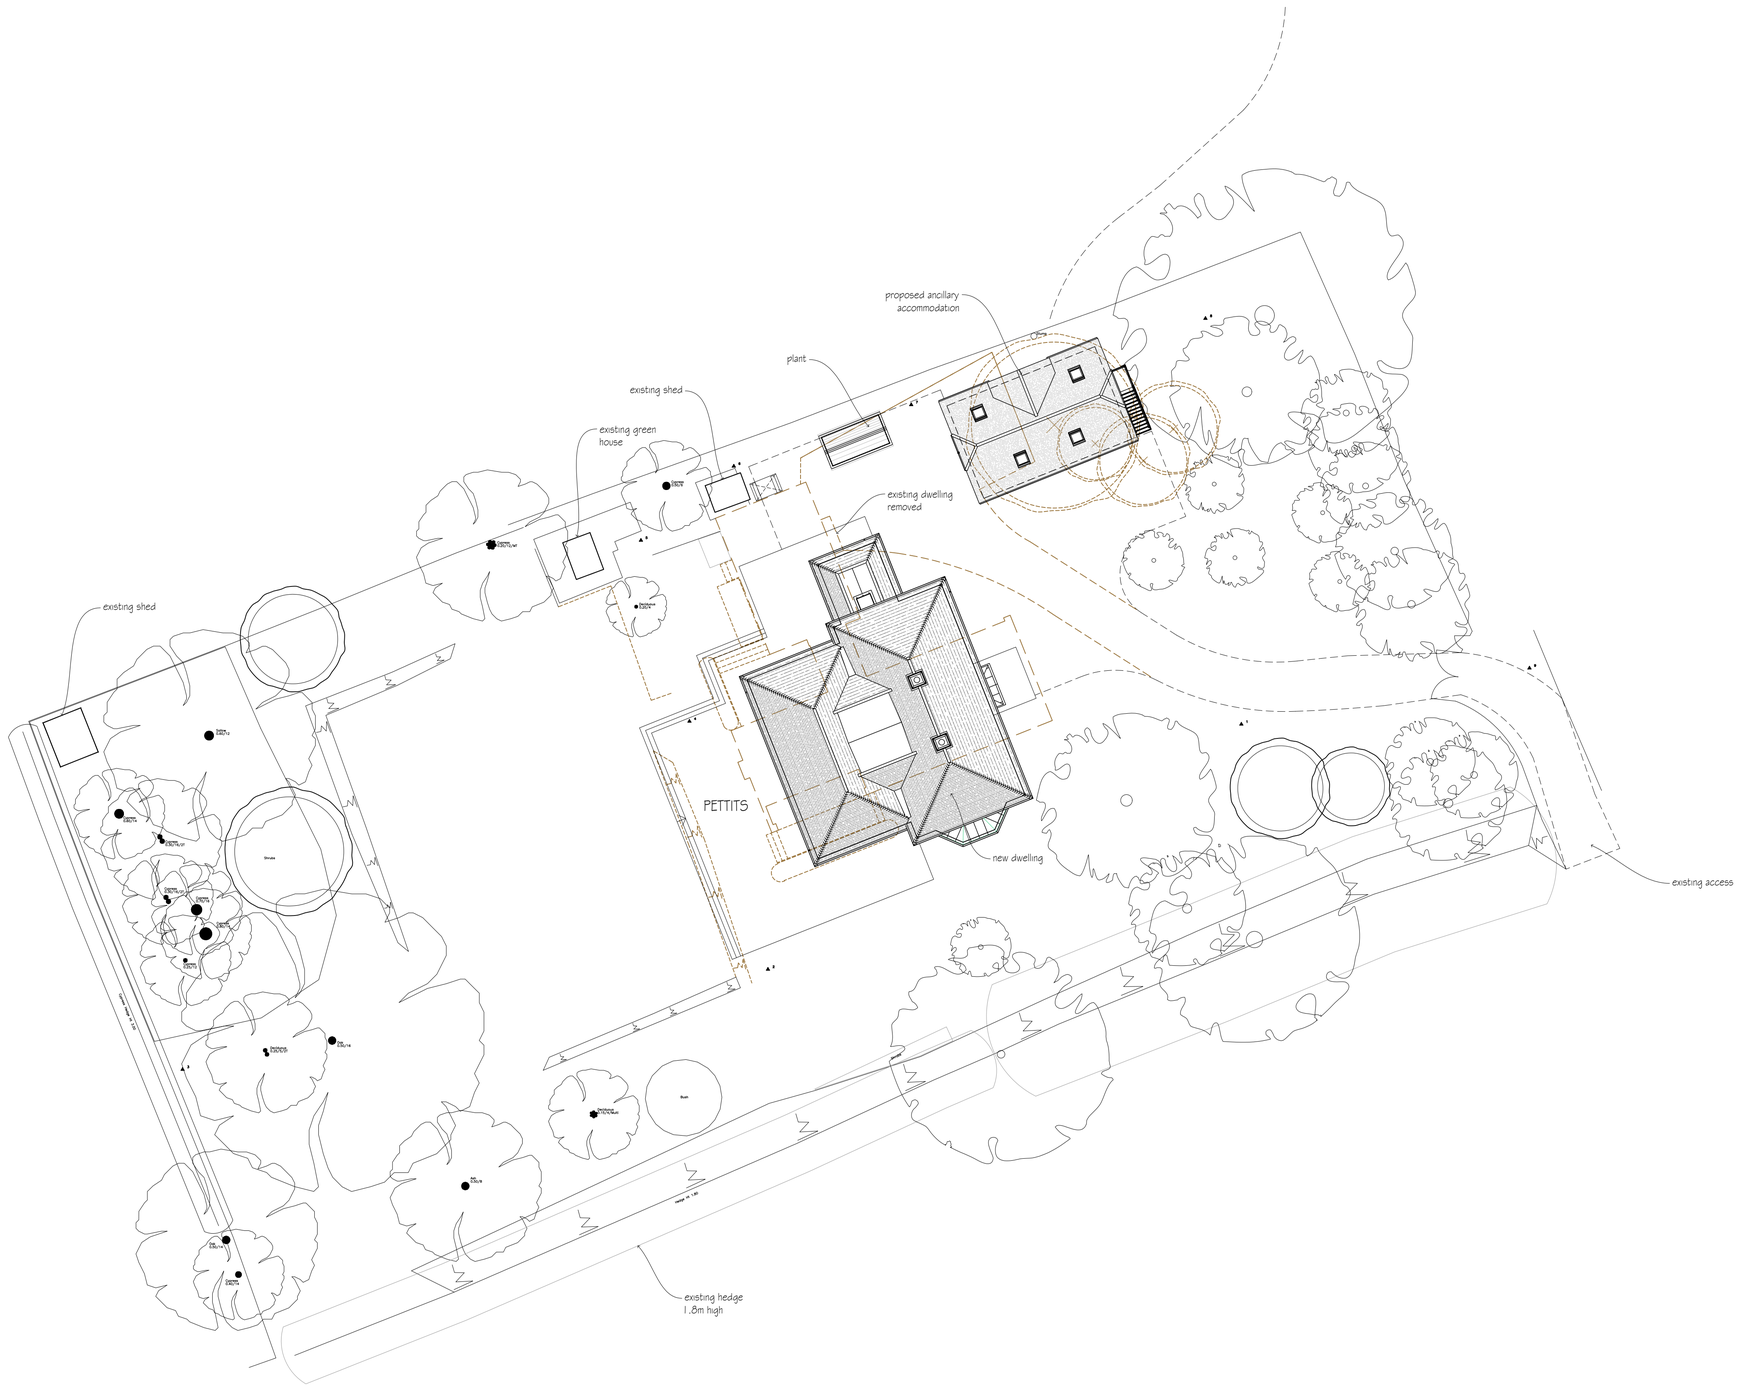

KEY:

- New tree
- Existing tree
- Tree/shrubs to be removed
- Existing hedge
- New hedge
- New planting
- Close boarded fence 1.8m high
- Building to be removed

CONTRACT ISSUE

revisions	initial	date
- -	-	-

Contractors, Sub Contractors and Suppliers are to check all relevant dimensions and levels of site and buildings before commencing any shop drawings or building work.

This drawing is copyright and may not be reproduced in any part of form without the written consent of Fowler Architecture and Planning

project
PETTITS
Ham

drawing
Site Plan

scale	drawn by	date
1:200 @A1	BL	Sept 2023

220203-02 -
drawing no rev

FOWLER ARCHITECTURE & PLANNING
39 High Street
Pewsey
Wiltshire
SN9 5AF
tel (01672) 569444
fax (01672) 569488
enquiries@faap.co.uk