WWW.NIGEL-LILLEY.CO.UK - ARCHITECTURAL CONSULTANT - FARLEY 01722 712356 - NIGEL@NIGEL-LILLEY.CO.UK

A1









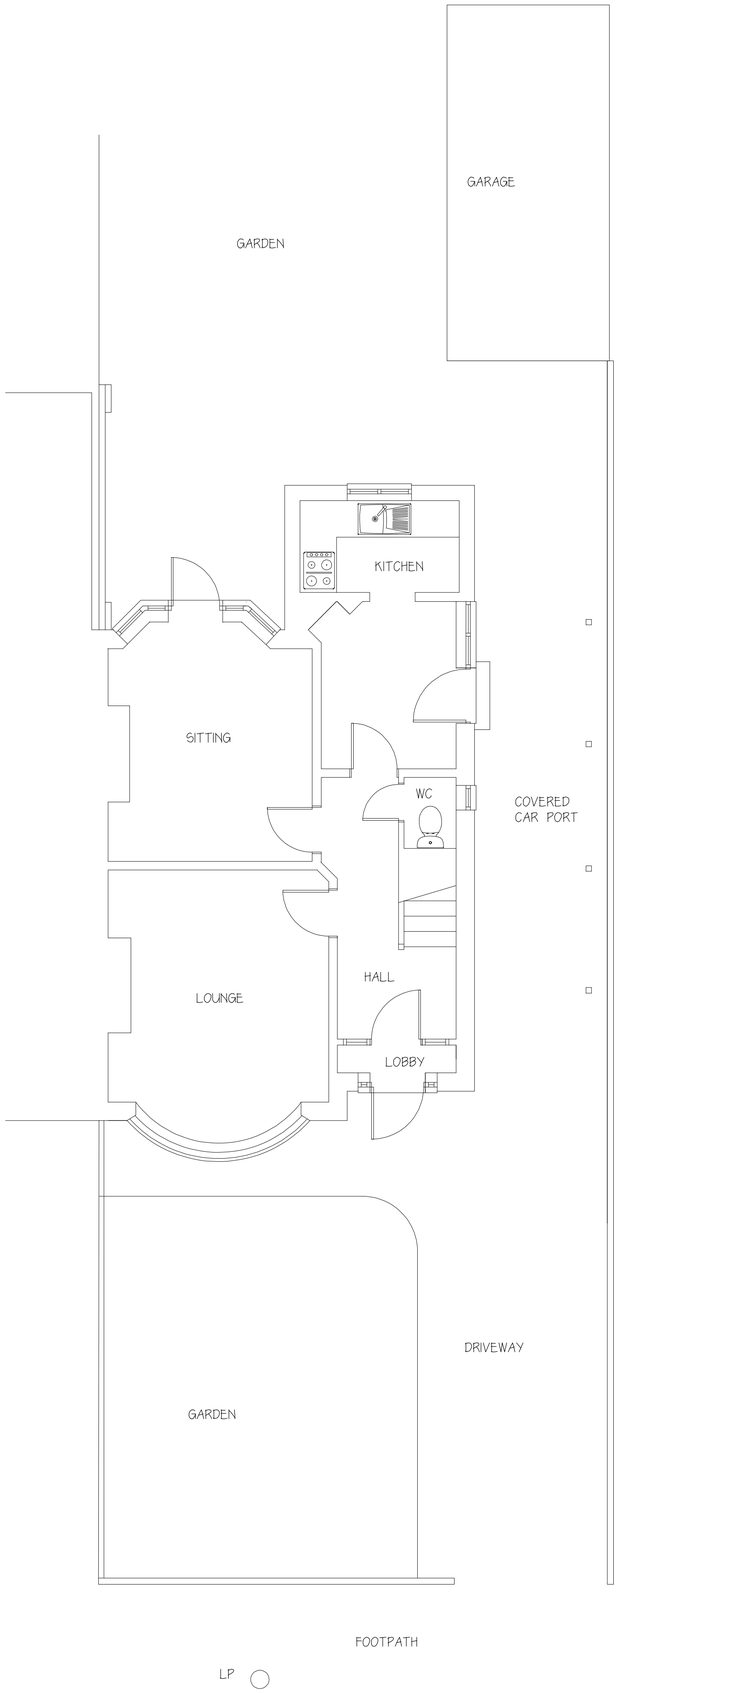

PLAN AT GROUND FLOOR LEVEL

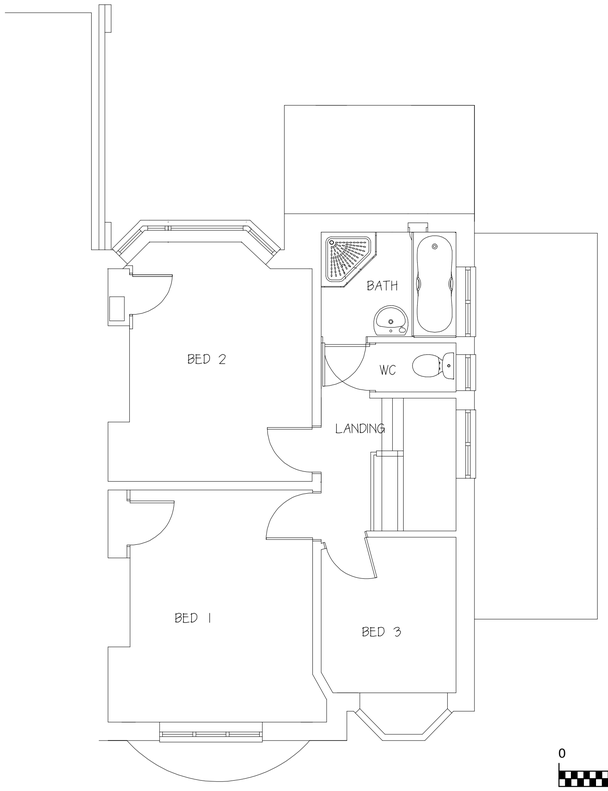

PLAN AT FIRST FLOOR LEVEL

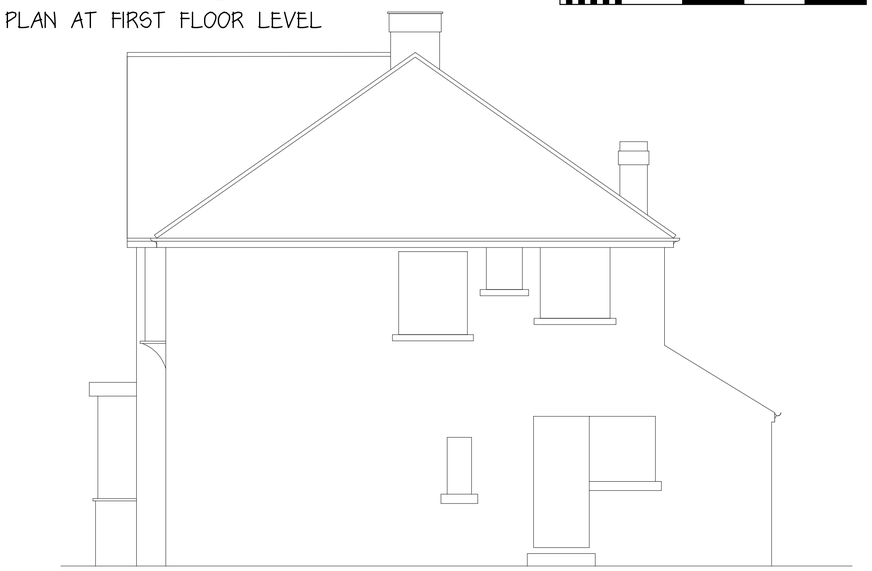

SIDE ELEVATION

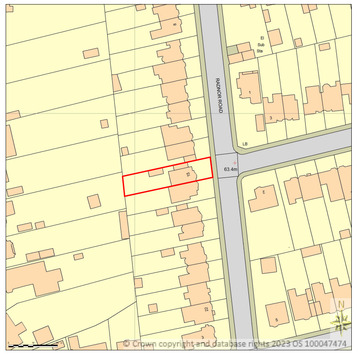

SITE LOCATION PLAN 1.1250

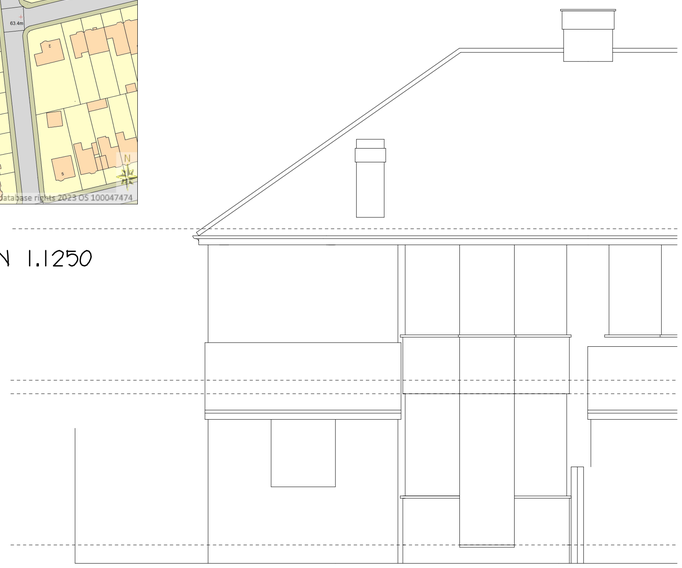

REAR ELEVATION

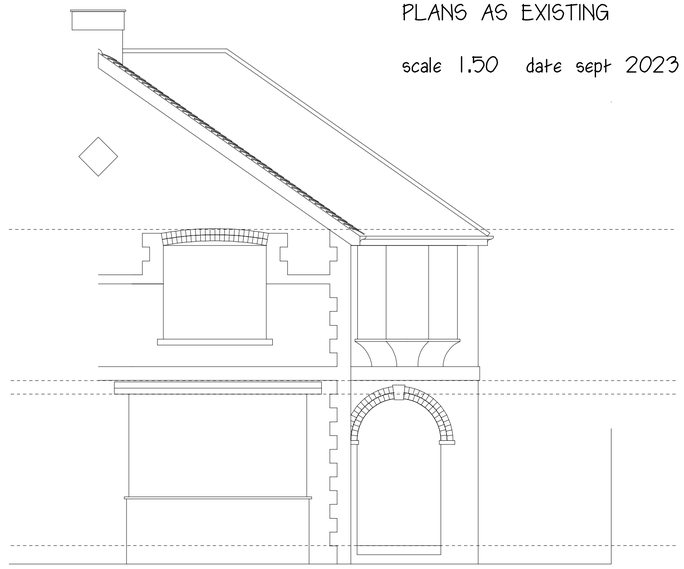

FRONT ELEVATION

0 1 2 3 4 5m

15 radnor road salisbury

PLANS AS EXISTING

scale 1.50 date sept 2023

drwg no Ms/p/01