WWW.NIGEL-LILLEY.CO.UK - ARCHITECTURAL CONSULTANT - FARLEY 01722 712356 - NIGEL@NIGEL-LILLEY.CO.UK

A1

15 radnor road salisbury

PLANS AS PROPOSED

scale 1.50 1.100 date sept 2023

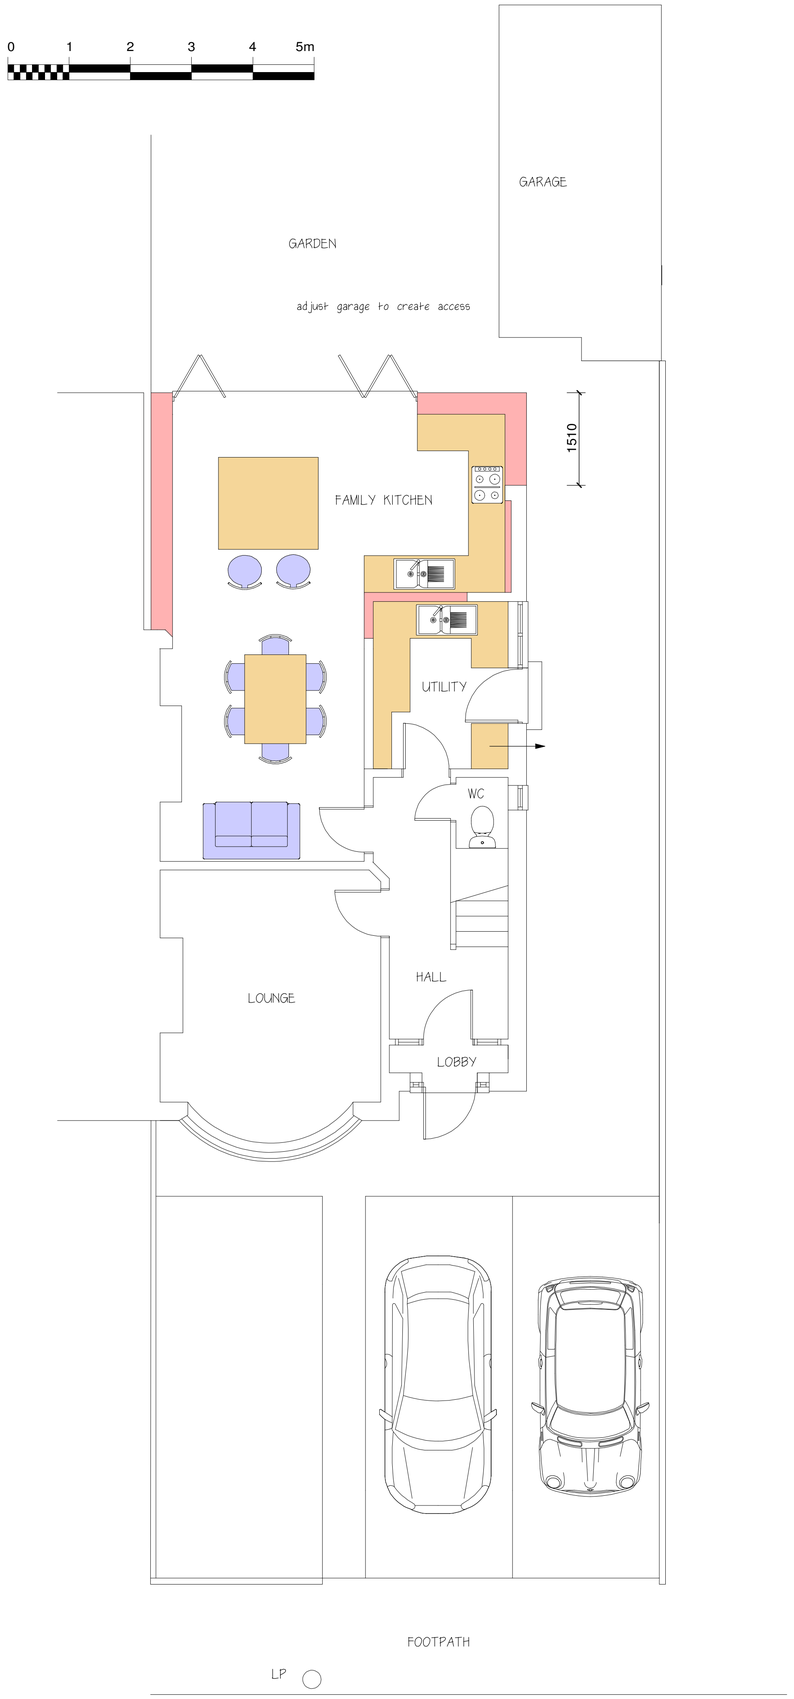

PLAN AT GROUND FLOOR LEVEL

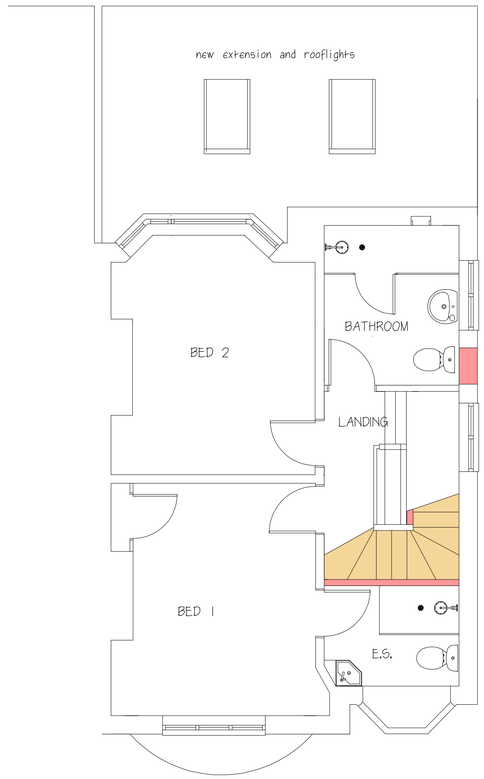

PLAN AT FIRST FLOOR LEVEL

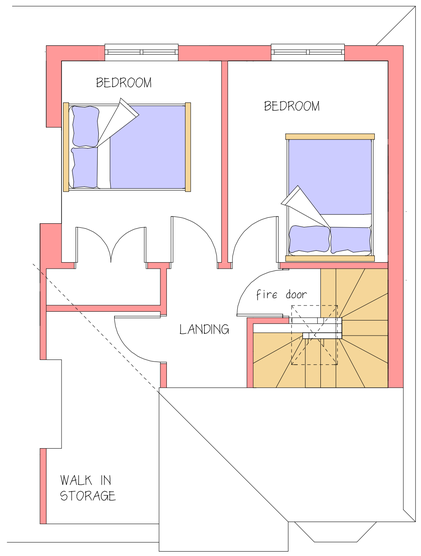

PLAN AT ROOF SPACE LEVEL

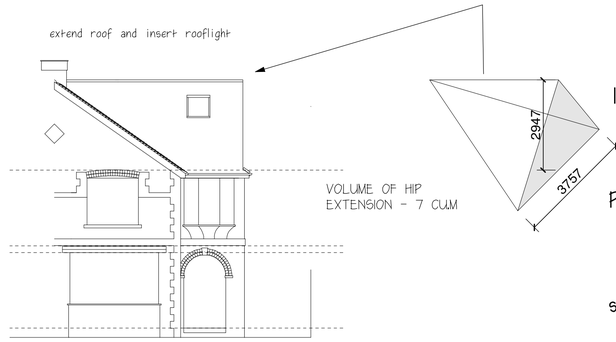

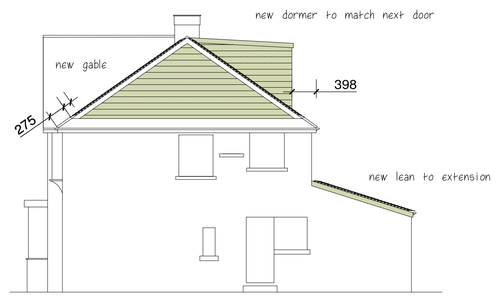

SIDE ELEVATION

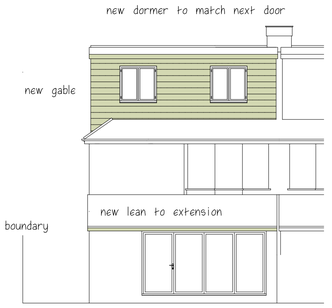

REAR ELEVATION

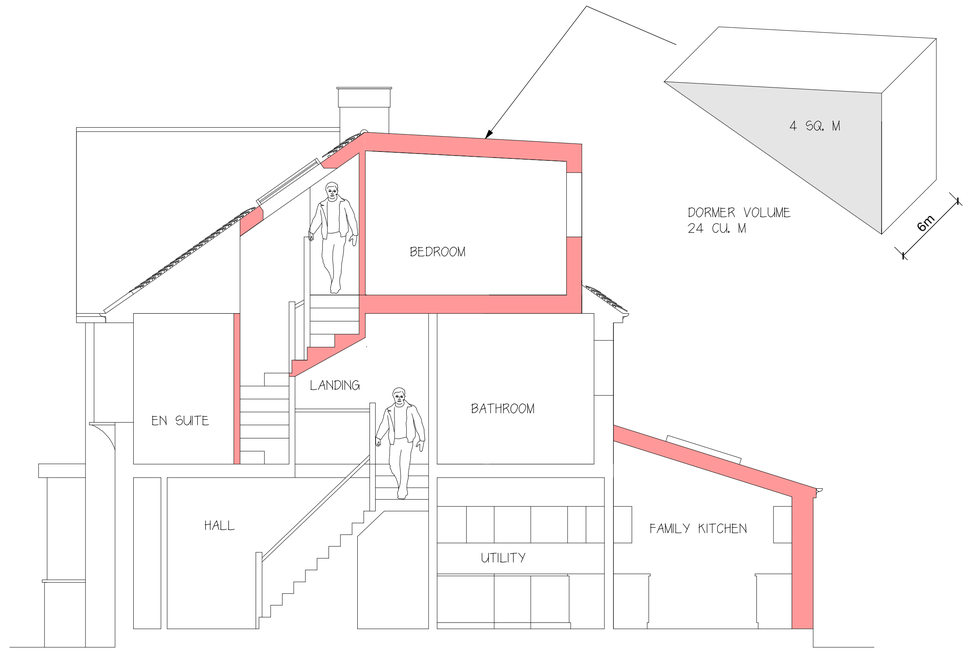

TYPICAL SECTION

drwg no Ms/p/02