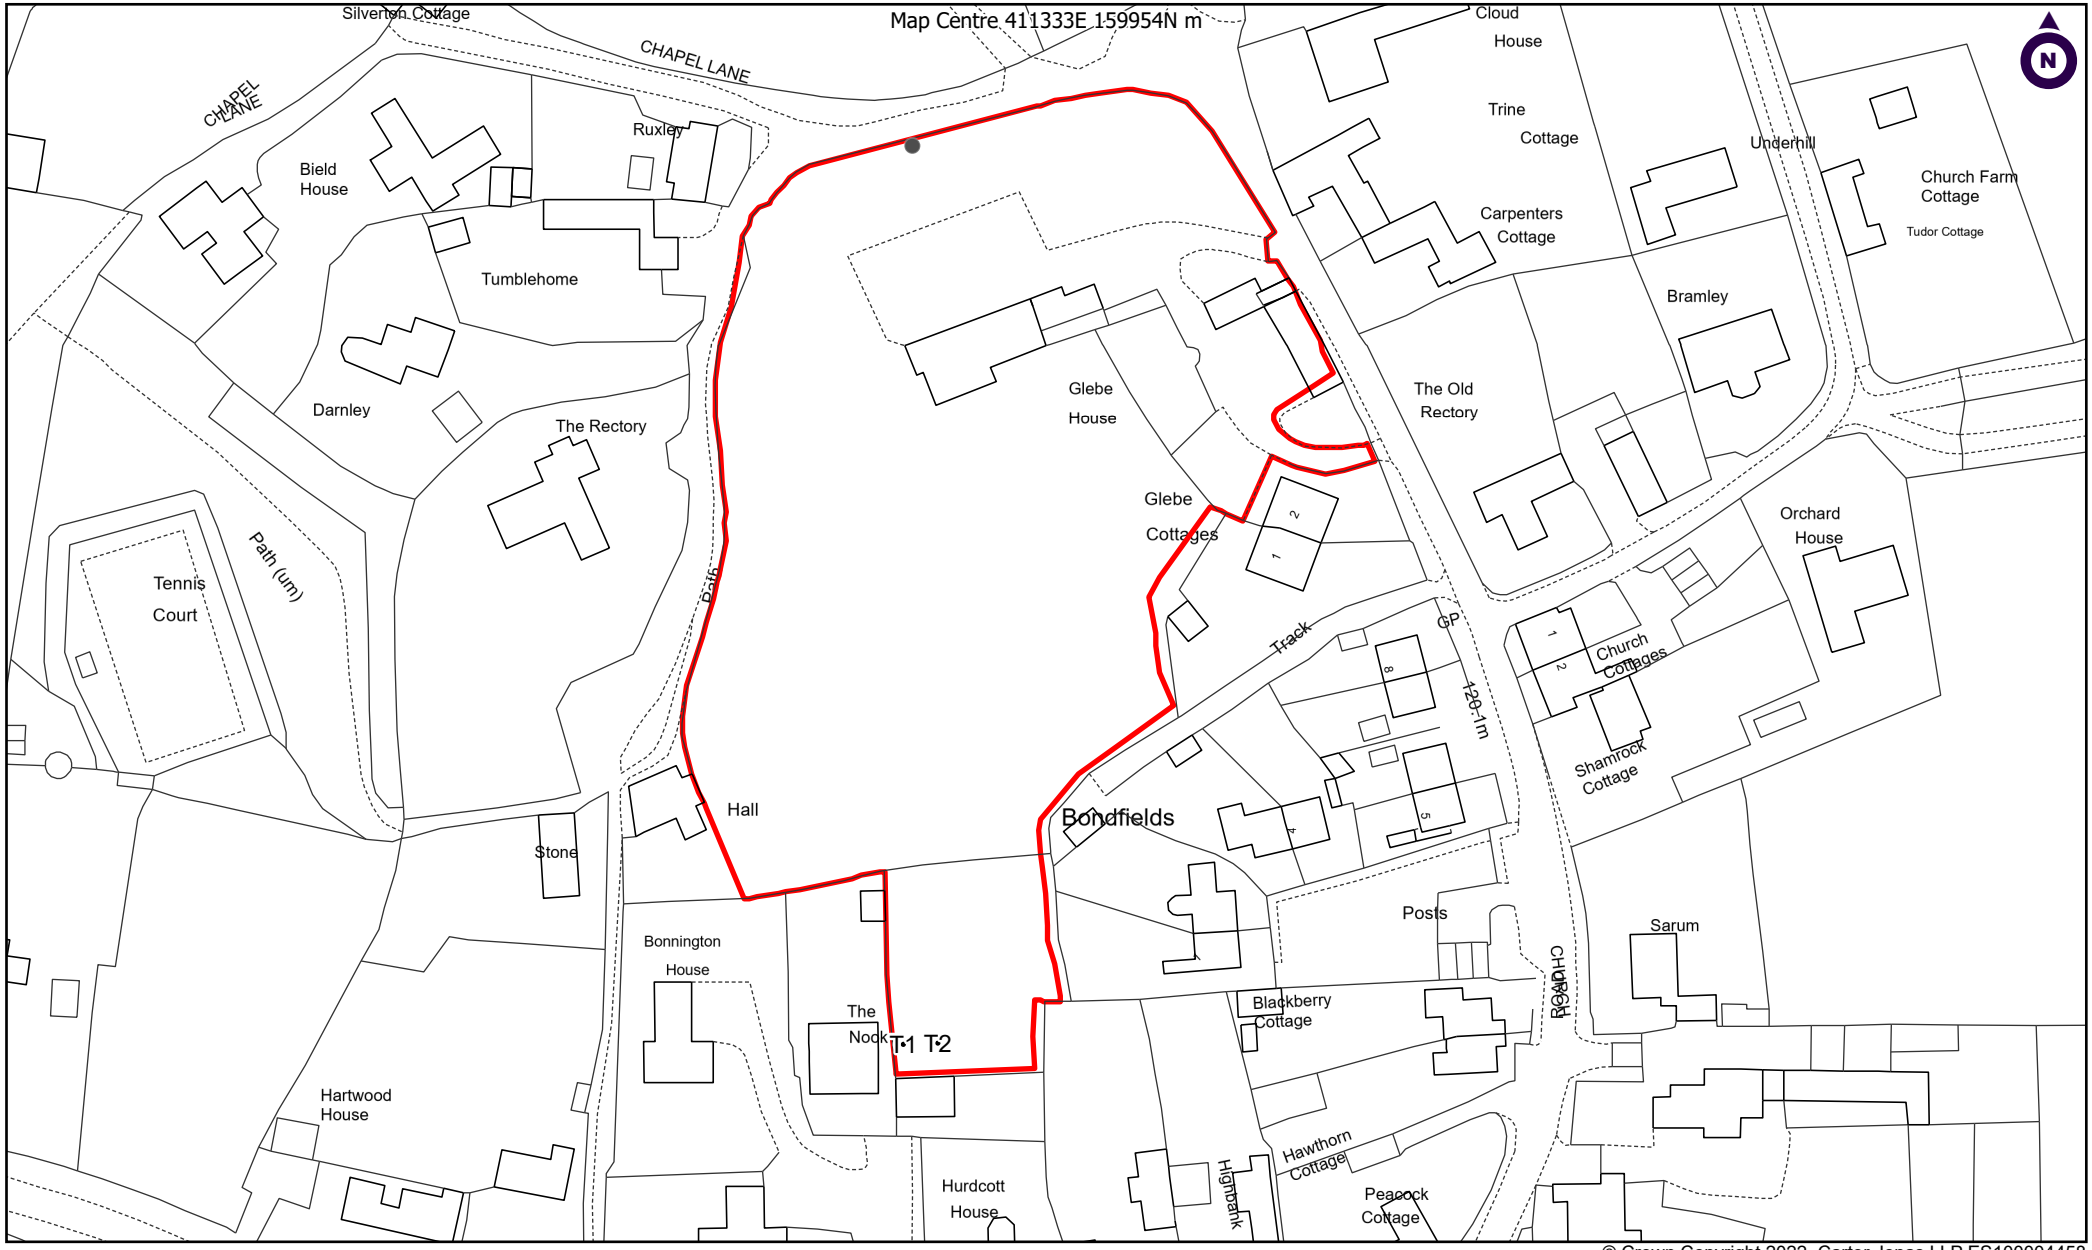

© Crown Copyright 2022. Carter Jonas LLP ES100004458

Client: Mr M Perry

Project: Glebe House- Tree Application

Title: Glebe House, Woodborough

Scale 1:1,250 @A4 Date: 9/29/2023

Drawn By: Dwg no:

Carter Jonas
Two Snow Hill, Birmingham, B4 6GA
T: 0121 794 6250
carterjonas.co.uk
OS Copyright: OS100004458

0 20 40 60
m