WWW.NIGEL-LILLEY.CO.UK ARCHITECTURAL CONSULTANT FARLEY 01722 712356 NIGEL@NIGEL-LILLEY.CO.UK

A2

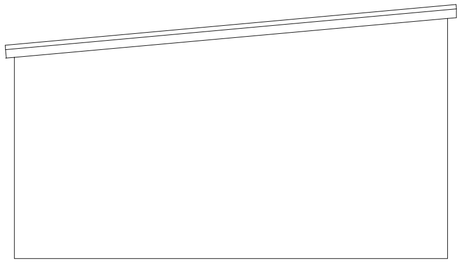

SOUTH WEST ELEVATION



NORTH WEST ELEVATION

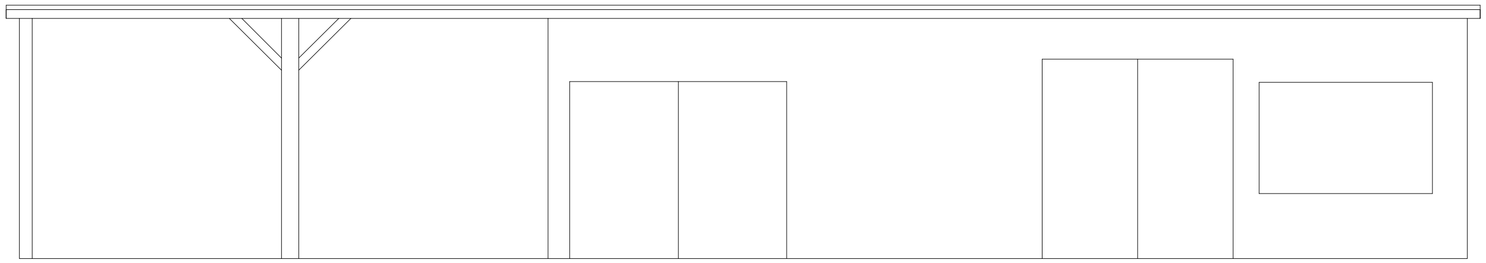

SOUTH EAST ELEVATION

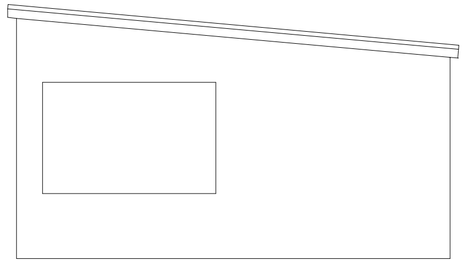

NORTH EAST ELEVATION

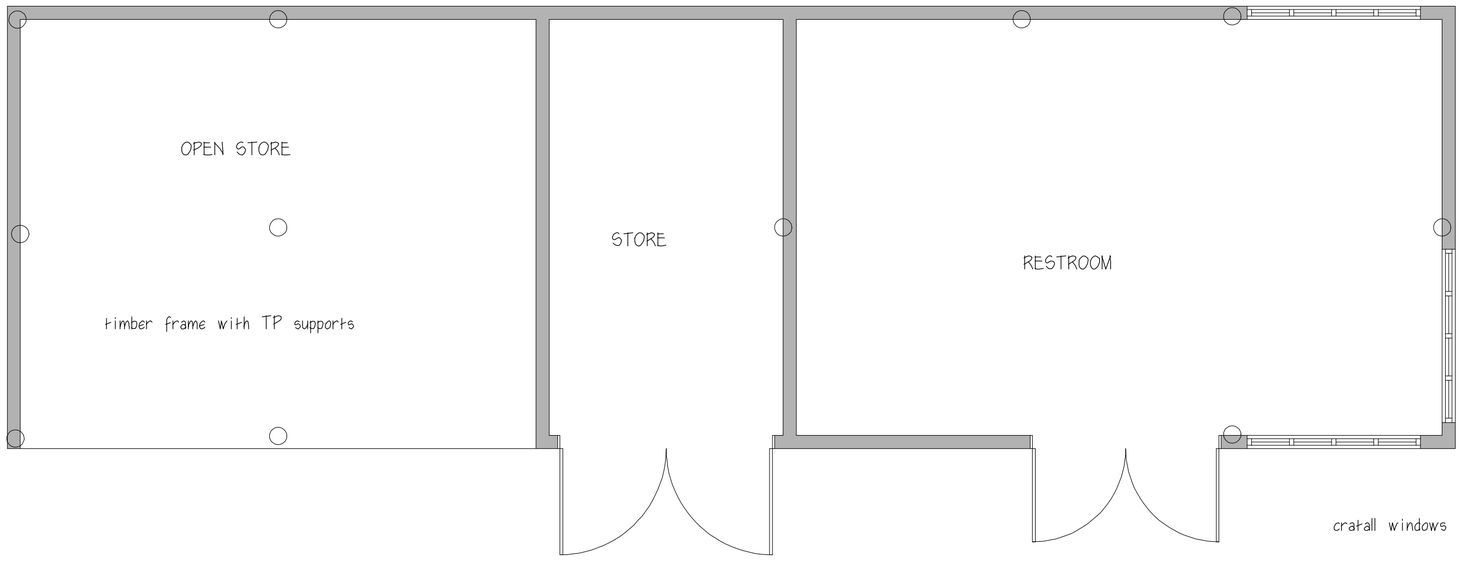

PLAN AT GROUND FLOOR LEVEL



MR N J LUDLOW

proposed barn replacement

at

crockford copse

west grimstead

PLANS AS EXISTING

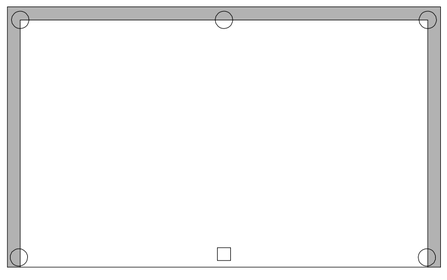

PLAN AT GROUND FLOOR LEVEL

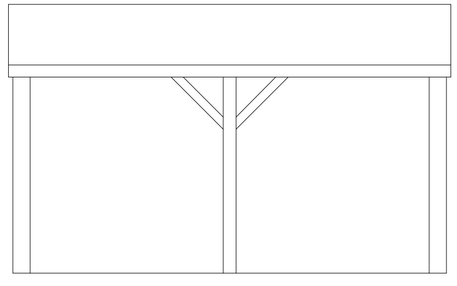

NORTH WEST ELEVATION

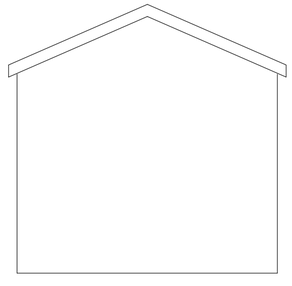

SIDE ELEVATIONS

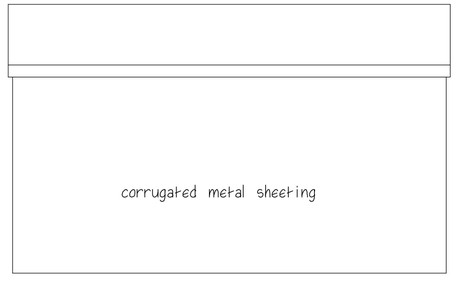

SOUTH EAST ELEVATION

scale 1.50

date sept 2023

drwg no Lwg/p/01