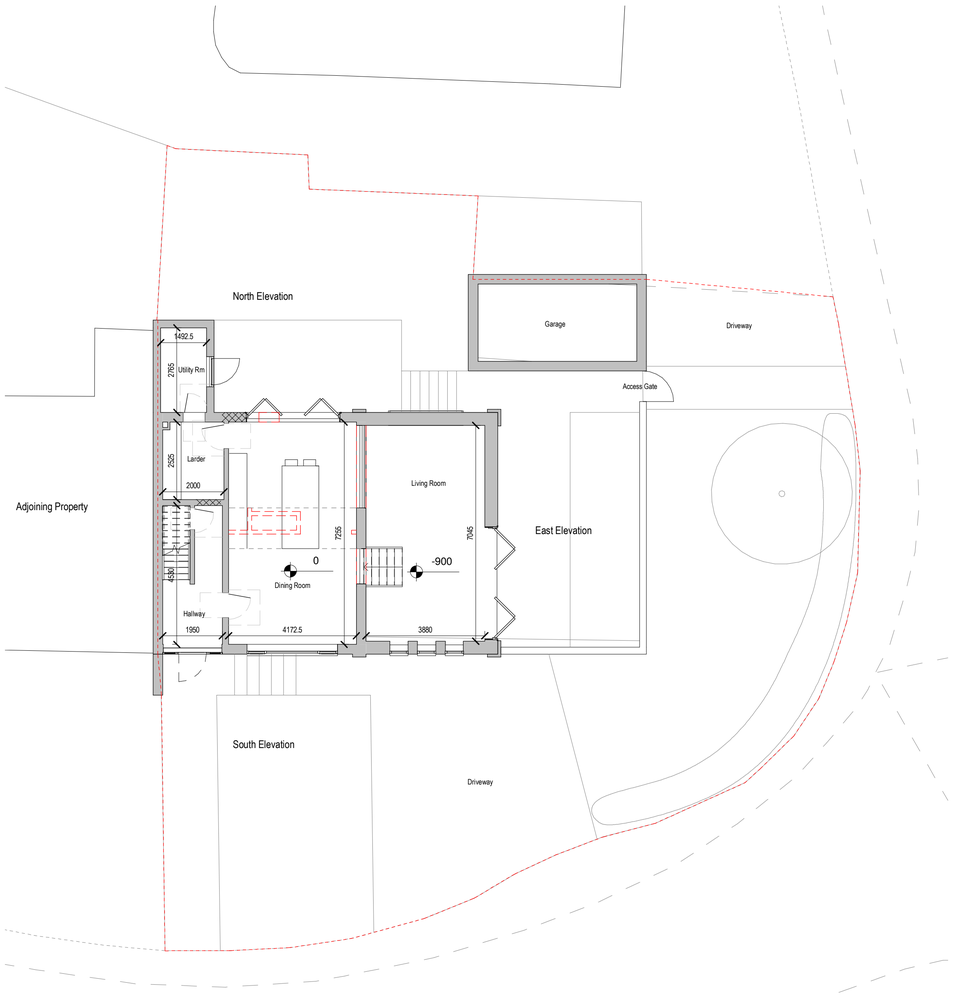
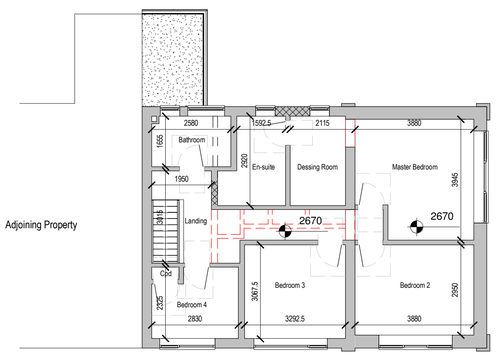
**NO DIMENSIONS TO BE SCALED FROM THIS DRAWING**

**CDM - RESIDUAL HAZARDS** The following are considered to be significant risks relevant to this drawing, which could not be fully mitigated or removed through design:



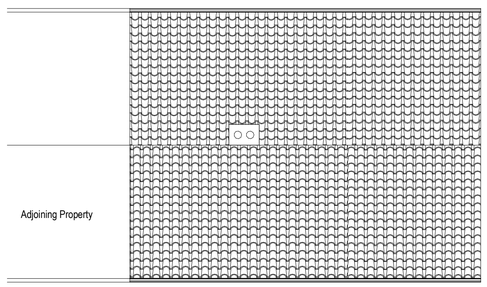

## Proposed Ground Floor

Scale - 1 : 100



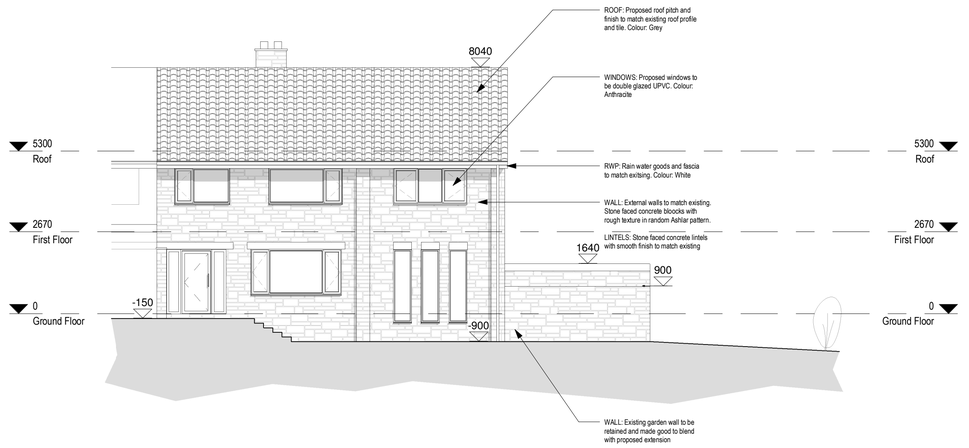

## Proposed First Floor

Scale - 1 : 100



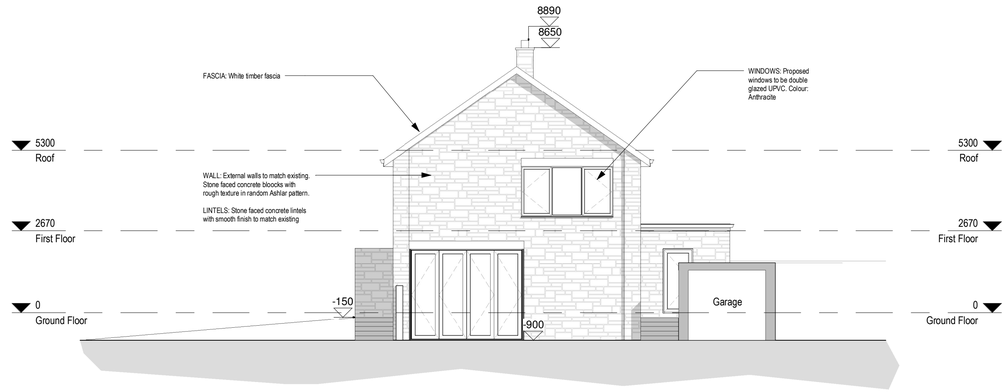

## Proposed Roof

Scale - 1 : 100



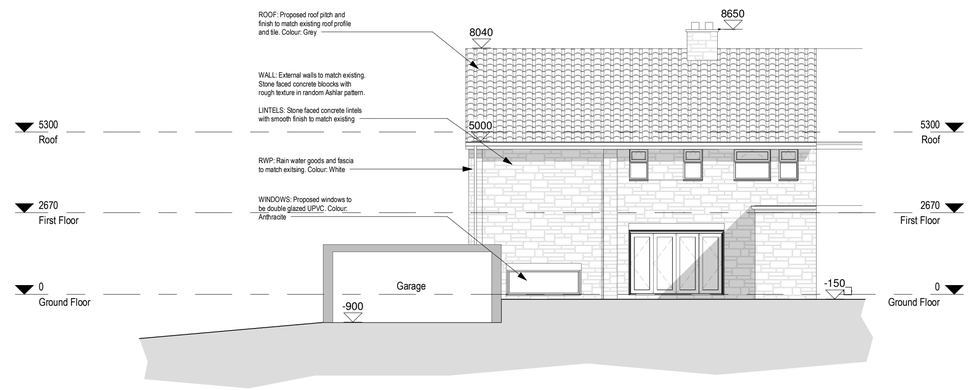

## South Elevation

Scale - 1 : 100




## East Elevation

Scale - 1 : 100




## North Elevation

Scale - 1 : 100

0m 2m 4m 6m 8m 10m

SCALE 1:100 @ A1

N

Key:

Proposed Demolition

Proposed Infill Construction

| Revision | Date | Drn | Chk |
|---|---|---|---|

This document references the following files:-

| Linked File Name | Project Status | Author | Date Issued |
|---|---|---|---|

Client
**Mr and Mrs Elsworth**

Project
**37a Berryfield Road, Bradford-on-Avon, BA15 1SX**

Drawing Title
**Proposed Plans and Elevations**

Suitability Status
**PLANNING**

| Job No. | Scale | Size | Rev |
|---|---|---|---|
| 2301 | 1 : 100 | @ A1 | |

Drawing Number

| Project Code | Originator | Zone | Level | Type | Role | Number |
|---|---|---|---|---|---|---|
| 230101 | -KMD- | 01 | - 00 - | DR | - A - | 0005 |

Kieran Dyer
31 Avonfield Avenue
Bradford-on-Avon
Wiltshire
BA15 1JD

This drawing is issued for the sole and exclusive use of the intended recipient and is subject to copyright. No responsibility or liability is accepted whatsoever for its use by a person other than the intended recipient.