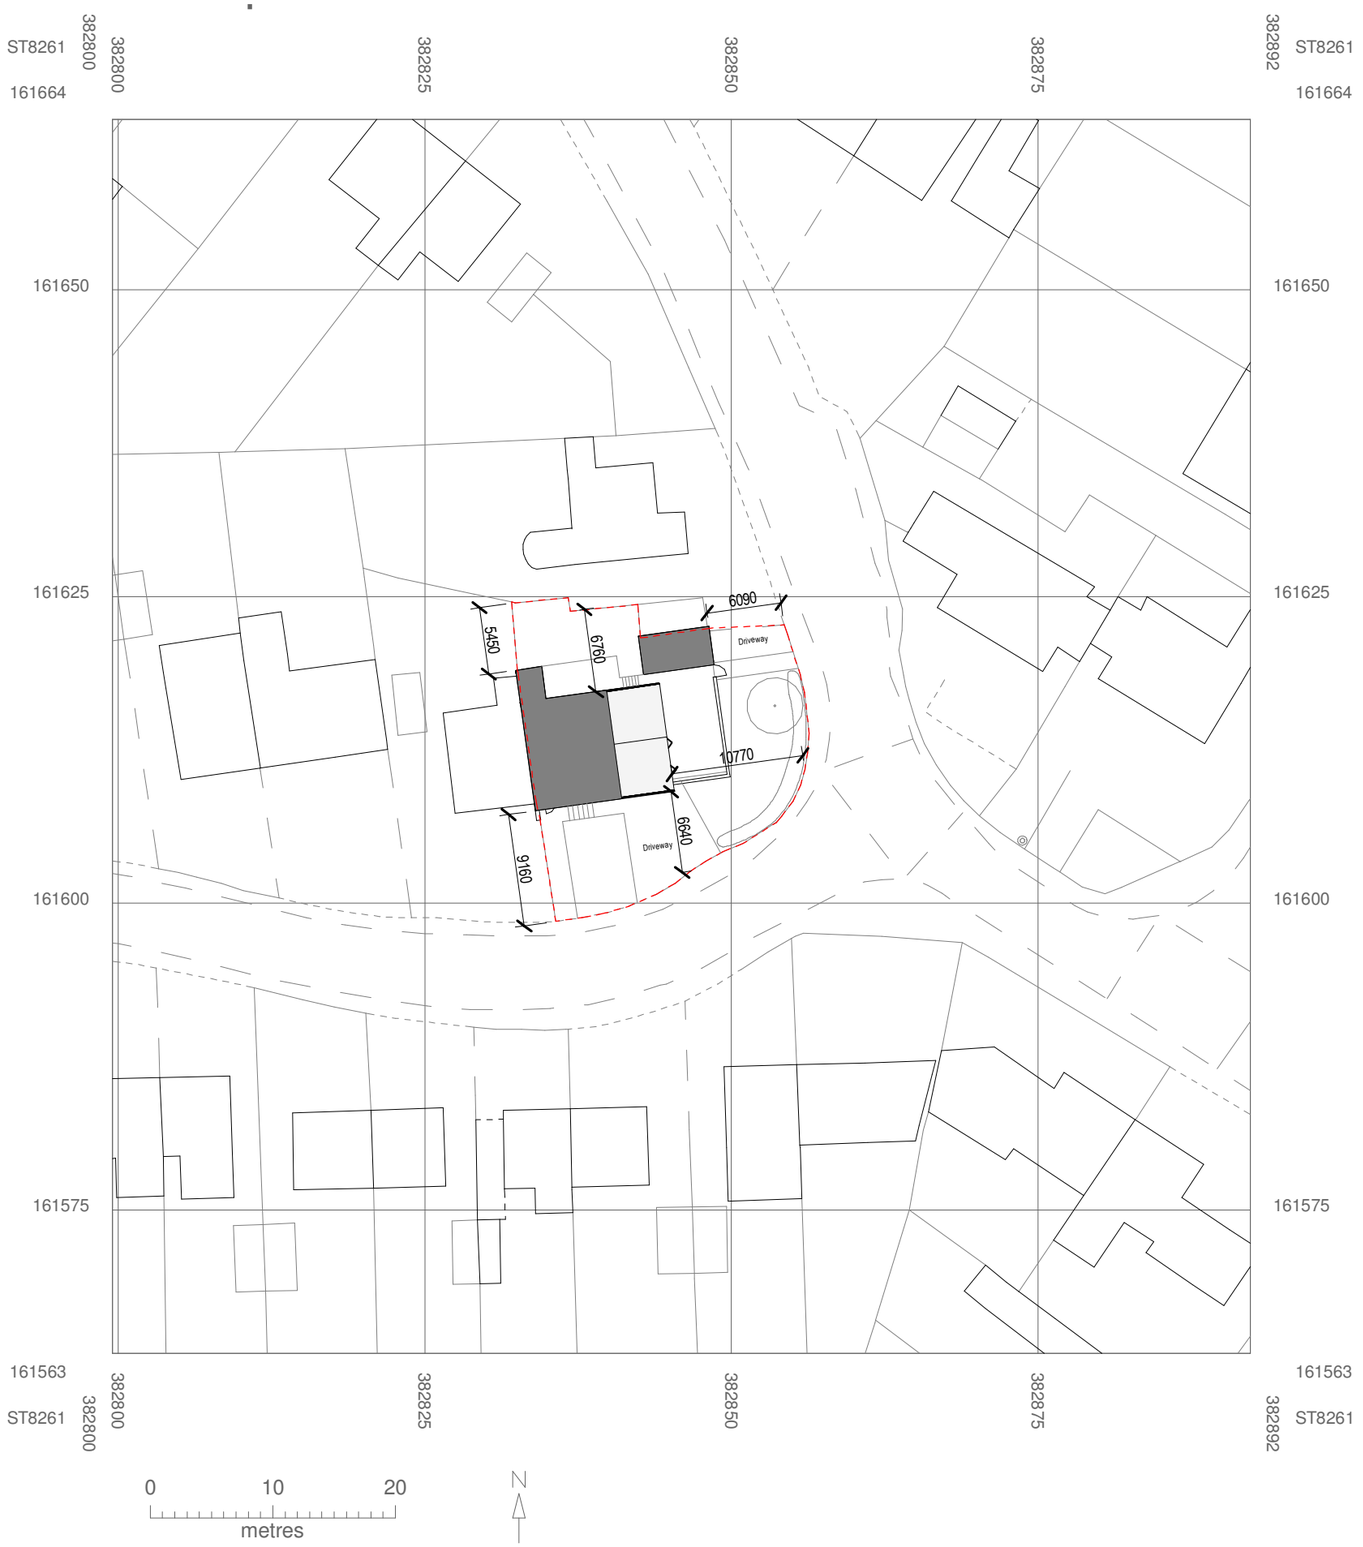


© Crown copyright 2023 Ordnance Survey 100053143

NO DIMENSIONS TO BE SCALED FROM THIS DRAWING

CDM - RESIDUAL HAZARDS The following are considered to be significant risks relevant to this drawing, which could not be fully mitigated or removed through design:

Revision	Date	Drn	Chk

This document references the following files:-

Reference Name	Status	Revision
230101-01-ZZ-0001		

Client

Mr and Mrs Elsworth

Project

37a Berryfield Road, Bradford-on-Avon, BA15 1SX

Drawing Title

Proposed Site Plan

Suitability Status

S2 - Suitable for Information

(design is under development & information is subject to change)

Job No.	Scale	Size	Rev
2301	**1 : 500**	**@ A3**	

Drawing Number

230101 - KMD - 01 - 00 - DR - A - 0003

Project Code | Originator | Zone | Level | Type | Role | Number

This drawing is issued for the sole and exclusive use of the intended recipient and is subject to copyright. No responsibility or liability is accepted whatsoever for its use by a person other than the intended recipient.