
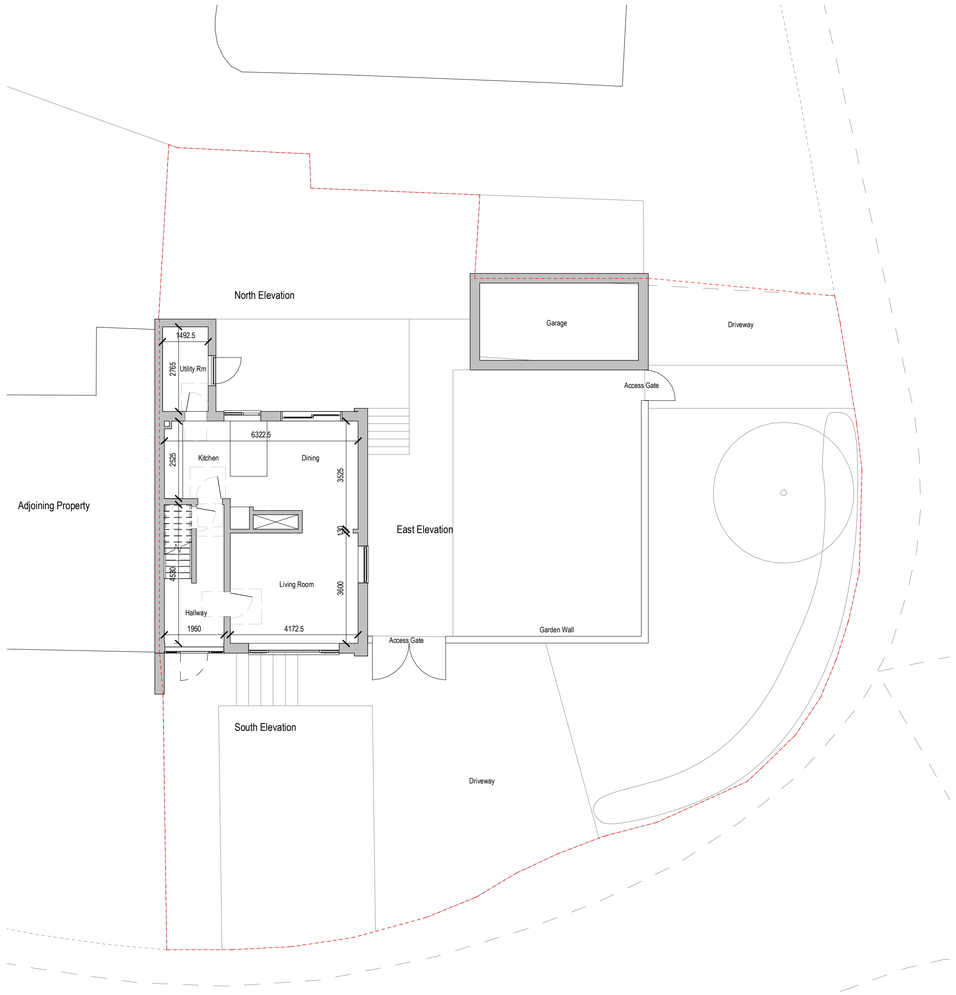



Existing Ground Floor

Scale - 1 : 100

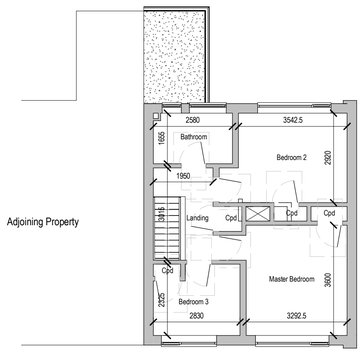


Existing First Floor

Scale - 1 : 100

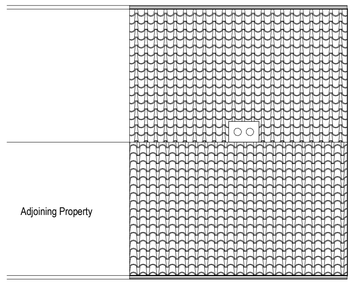

Existing Roof

Scale - 1 : 100

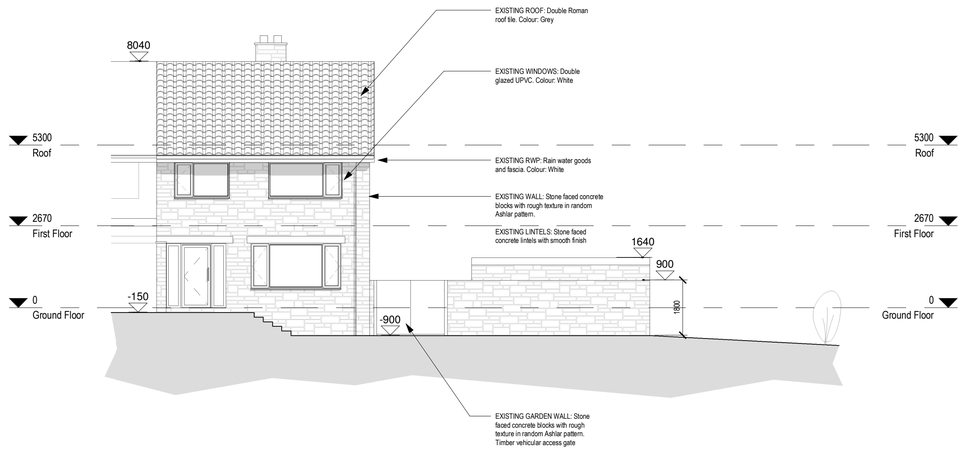


South Elevation

Scale - 1 : 100



East Elevation

Scale - 1 : 100

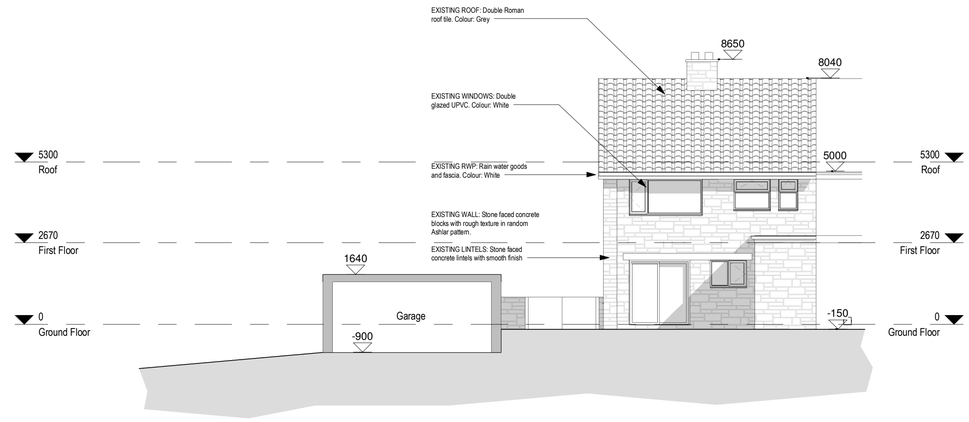

North Elevation

Scale - 1 : 100

0m 2m 4m 6m 8m 10m

SCALE 1:100 @ A1

N

NO DIMENSIONS TO BE SCALED FROM THIS DRAWING

CDM - RESIDUAL HAZARDS The following are considered to be significant risks relevant to this drawing, which could not be fully mitigated or removed through design:

Revision	Date	Drn	Chk

This document references the following files:-

Linked File Name	Project Status	Author	Date Issued

Client
Mr and Mrs Elsworth

Project
37a Berryfield Road, Bradford-on-Avon, BA15 1SX

Drawing Title
Existing Plans and Elevations

Suitability Status
PLANNING

Job No.	Scale	Size	Rev
2301	**1 : 100**	**@ A1**	

Drawing Number
230101 - KMD - 01 - 00 - DR - A - 0004
Project Code | Originator | Zone | Level | Type | Role | Number

Kieran Dyer
31 Avonfield Avenue
Bradford-on-Avon
Wiltshire
BA15 1JD

This drawing is issued for the sole and exclusive use of the intended recipient and is subject to copyright. No responsibility or liability is accepted whatsoever for its use by a person other than the intended recipient.