
NOTES

1. This drawing is copyright and may not be reproduced without the permission of jhconsulting architects Ltd
2. This drawing is not to be scaled
3. All dimensions are to be checked on site and any discrepancies reported to the Architect before work commences
4. Any ambiguities or discrepencies between this drawing and any other information given elsewhere must be reported to jhconsulting architects Ltd for clarification before works proceed.
5. All drawings to be read in conjunction with the project specification with all works carried out in accordance with the latest Bristish Standards and codes of practice.
6. This drawing has been based upon a measured survey drawing by others. As a result, the precision of the dimensions indicated and illustrated is dependant upon the information supplied.

0 5 10 15 20 25 M

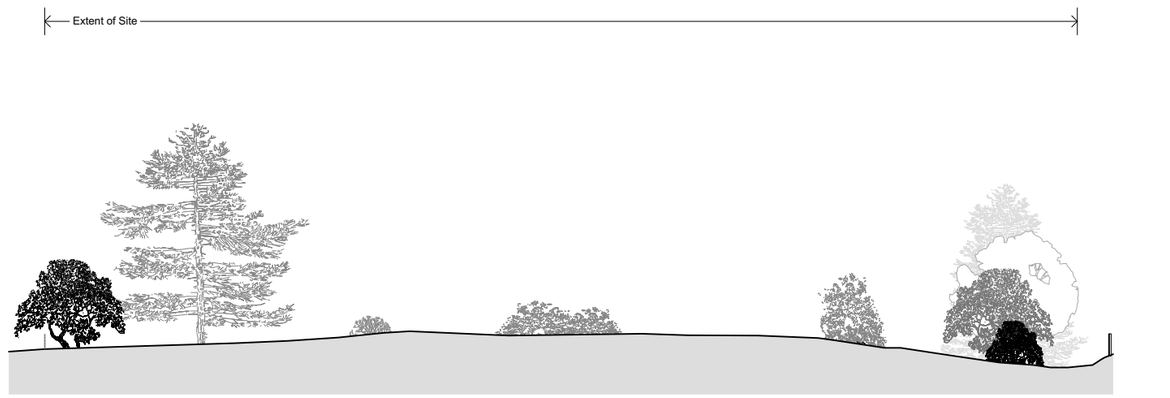

Section C-C
1:250



Section D-D
1:250

jhconsulting
architecture I conservation I consultancy

87 Walcot Street, Bath, BA1 5BW
Tel: 01225 471345
www.jhconsulting.org

Client: Institution of Engineering Designers			
Project: Courtleigh			
Title: Site Sections C-C and D-D As Existing			
Drawn by: JH	Date: May 2022	Drawing number: **218-SU-0003-2**	Revision: -
Approvals	Scale: 1:250 @ A1 1:500 @ A3	Purpose: Planning	