Floorplan

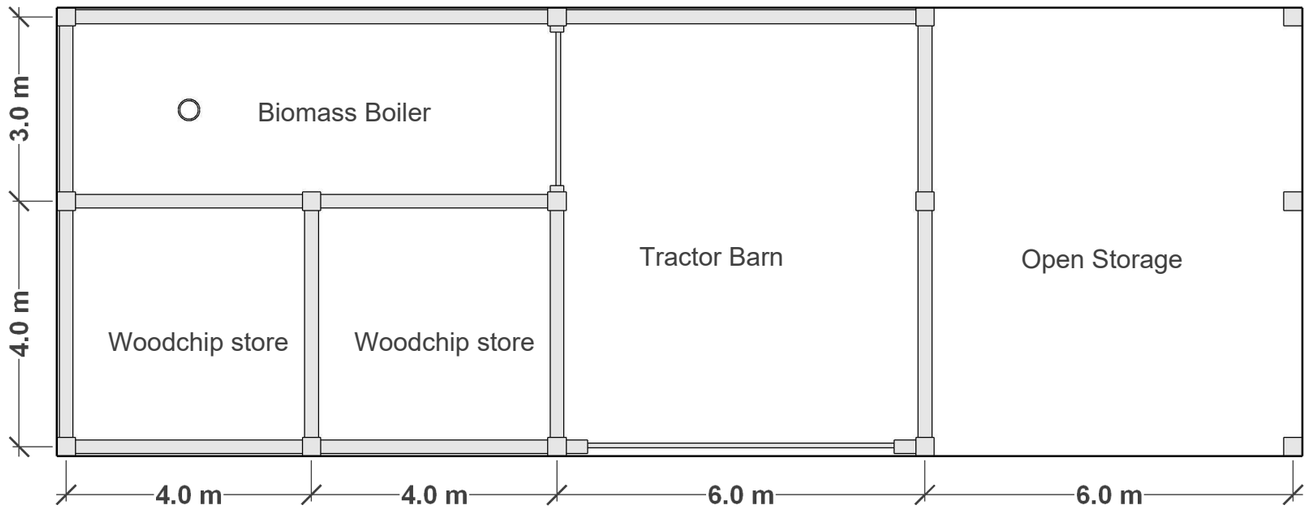

Site Elevation / Section

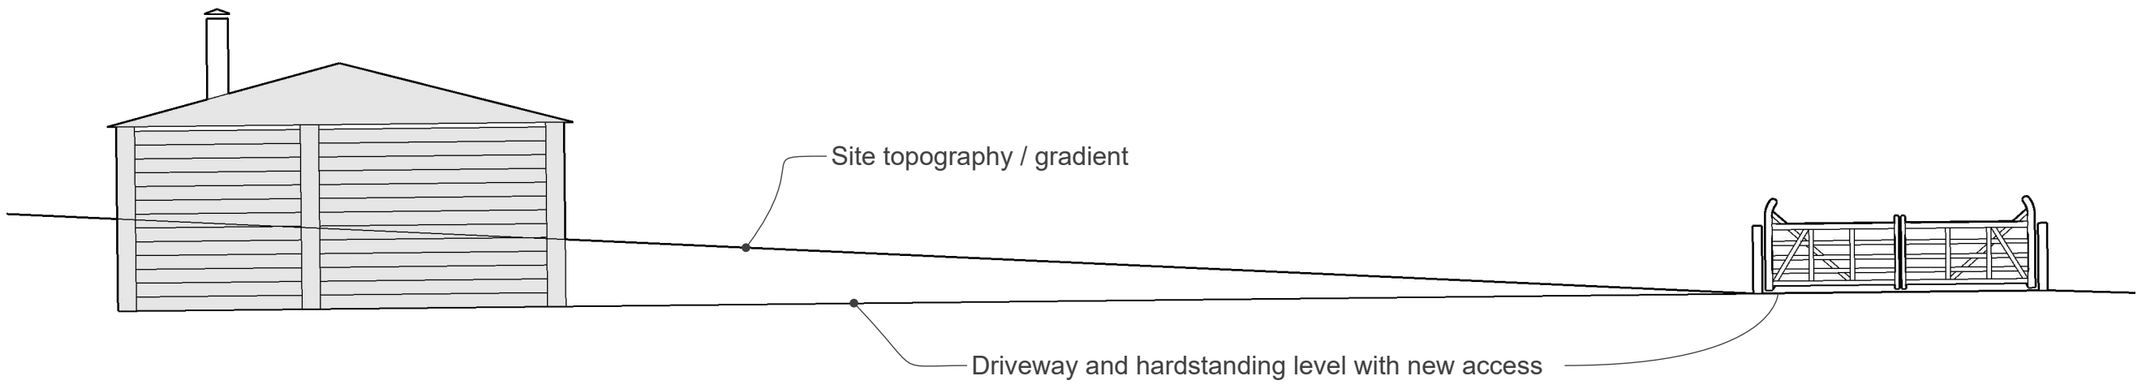

Design and Planning Works Ltd
www.theplanningworks.co.uk

Floorplan - proposed revised scheme
Sire Elevation / Section - proposed revised scheme

Scale: 1:100 A3

5.0 m