



Ground Floor Plan

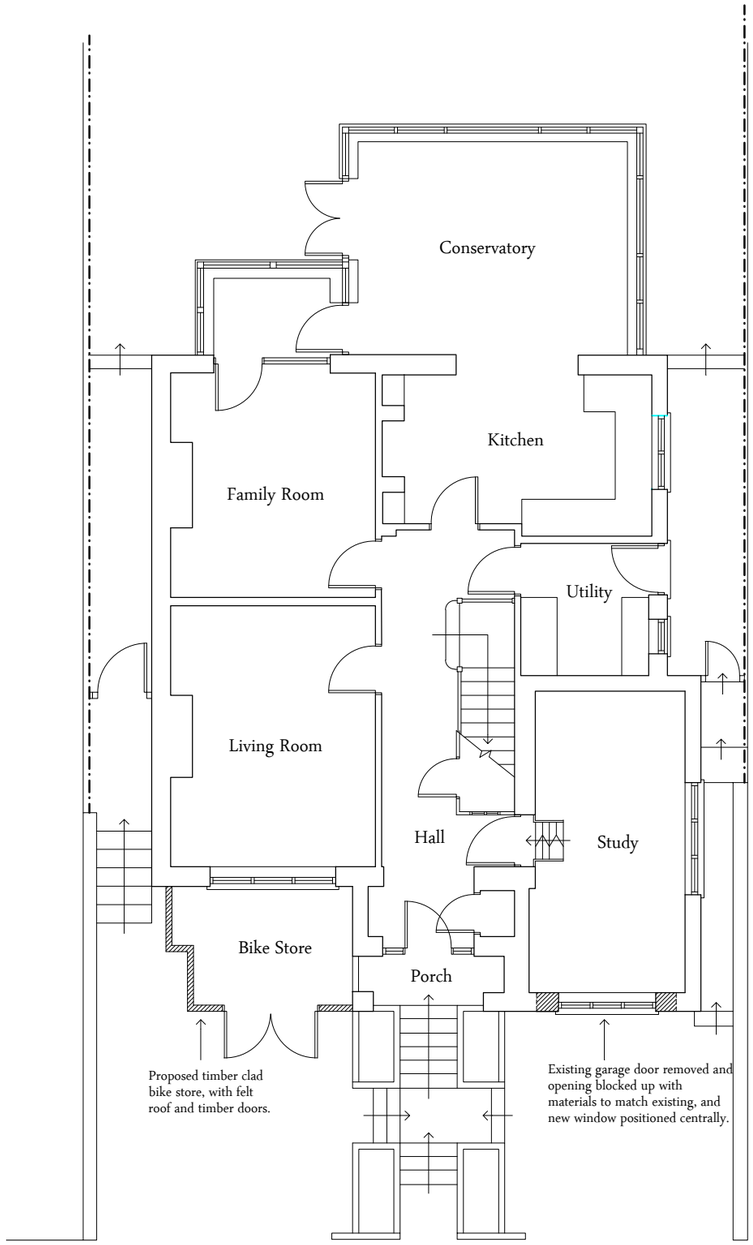

Proposed West Elevation

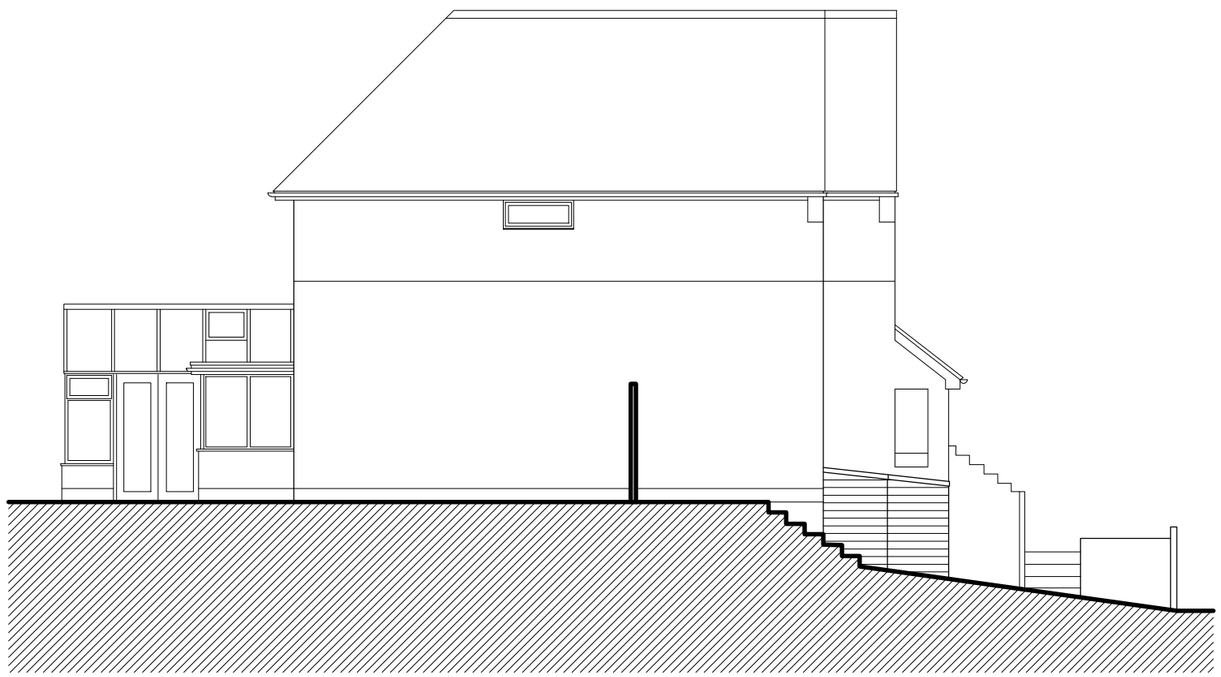

Proposed North Elevation

NOTES:

1. This drawing is copyright of Larkham Design Ltd and must not be used without their permission.
2. This drawing has been produced to support a planning application and should not be used for any other purpose

N

Metres
0 1 2 3 4 5

Scale Bar (1:100 at A3)

Rev	Amendment	Date

LARKHAM DESIGN LTD
ARCHITECTURAL SERVICES
Field View Barn, Longhedge, Salisbury, Wilts. SP4 6RS
Tel: 01722 322193 info@larkhamdesign.co.uk
www.larkhamdesign.co.uk

Client & Project Address:

Mr & Mrs Arnold

61 Moberly Road,
Salisbury,
Wilts.
SP1 3BX

Project Description:

Proposed Bike Store

Drawing Title:

Proposed Plan & Elevations

Scale: 1:100 at A3

Drawing Ref: 0830/Pr/01

Rev: