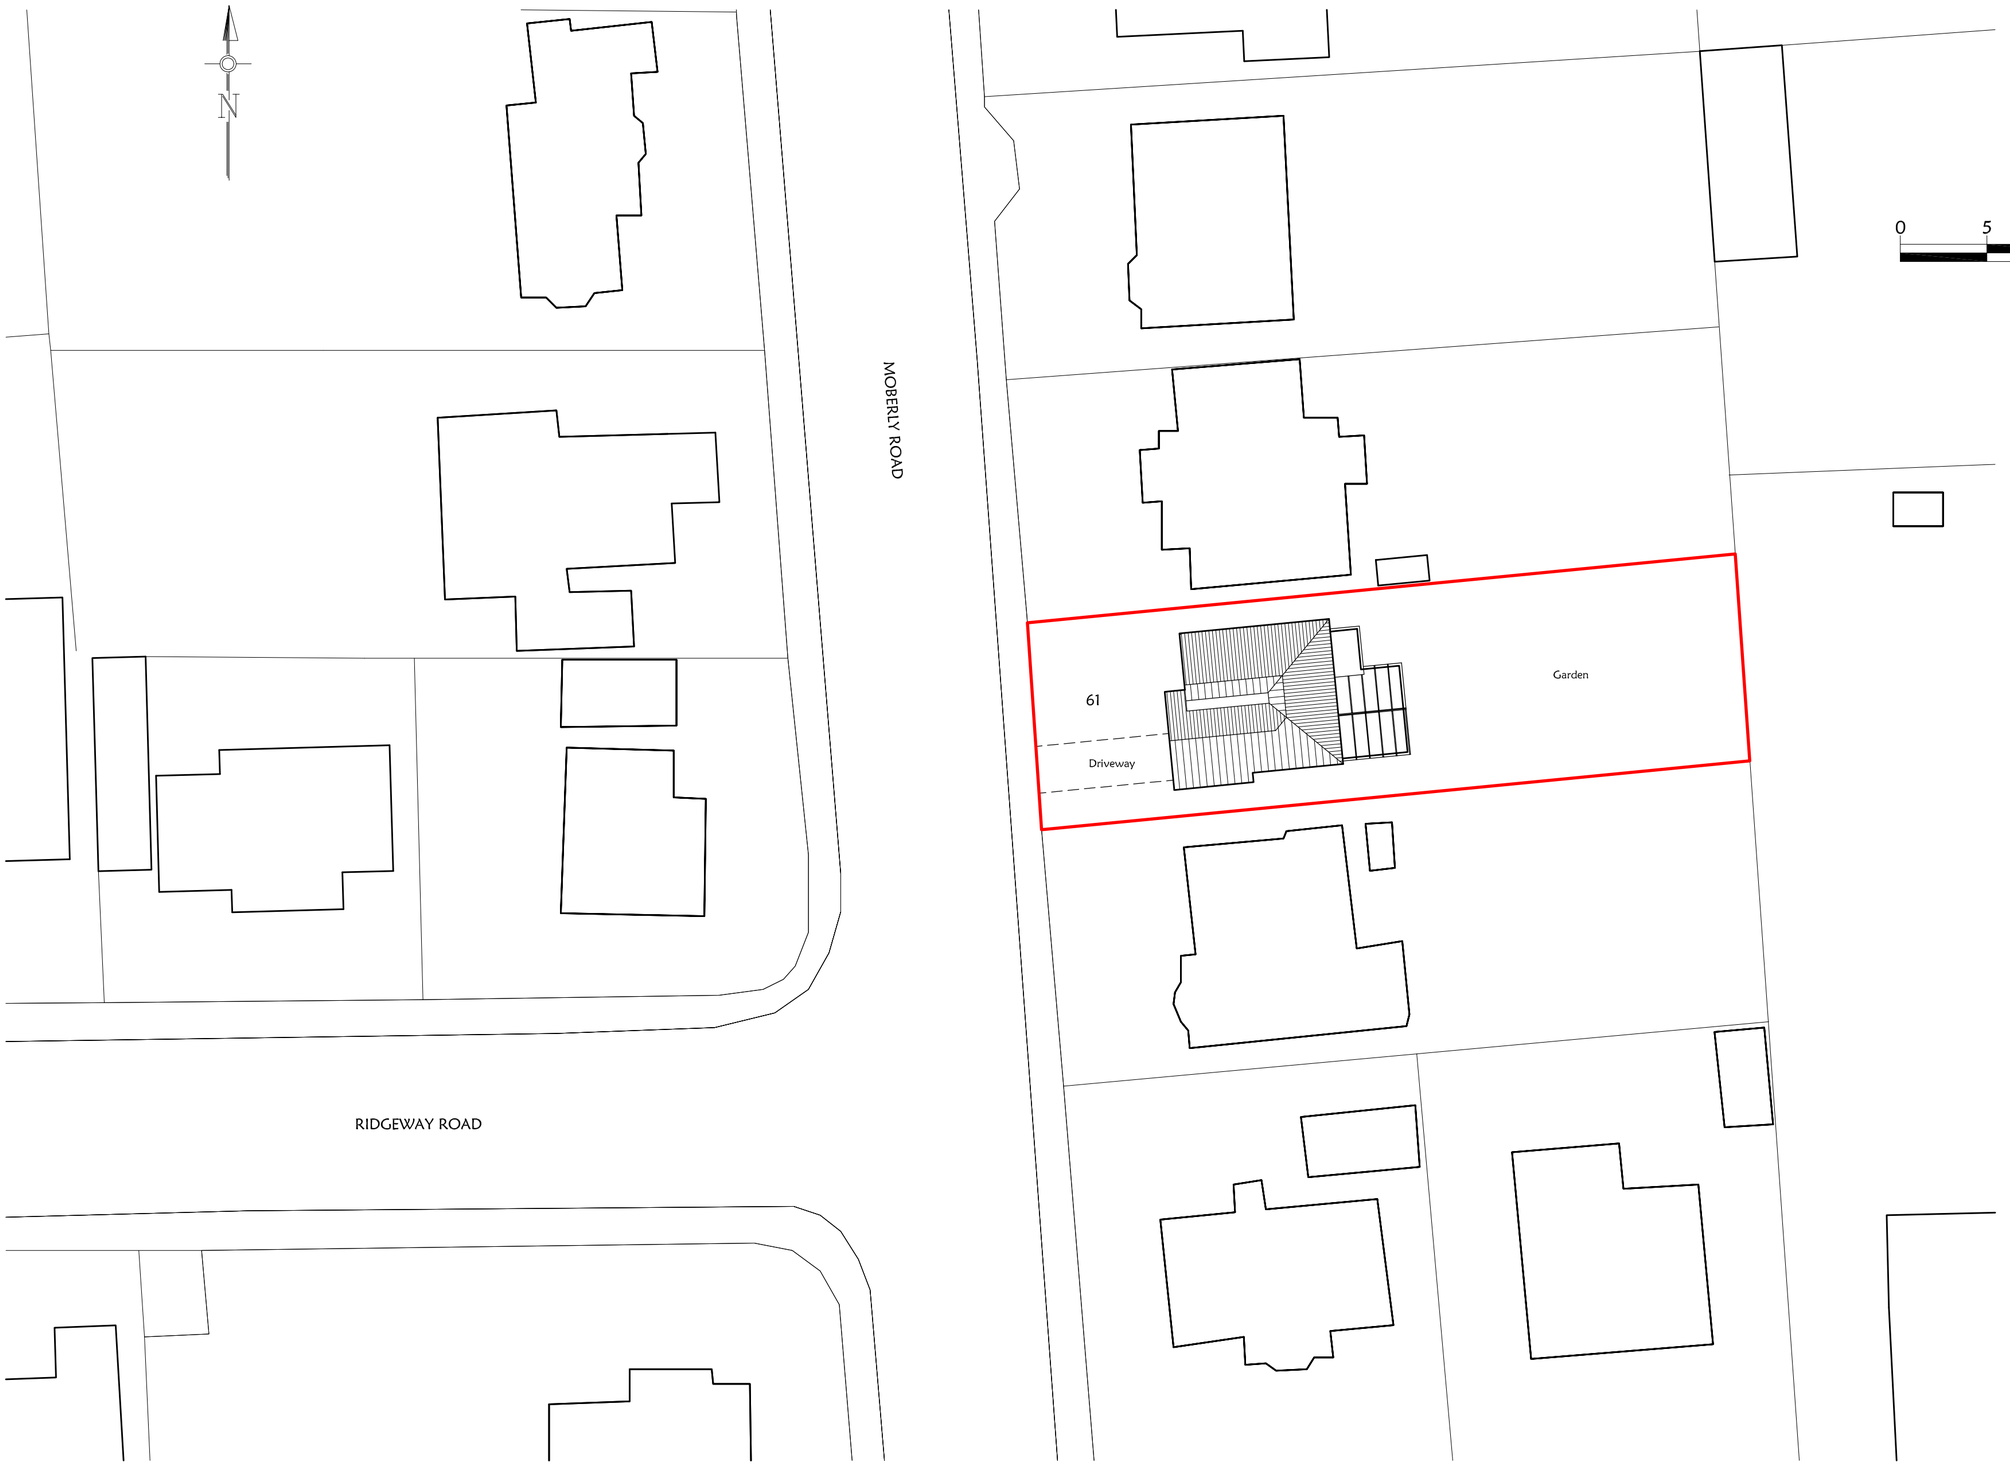


EXISTING BLOCK PLAN

Project:

61 MOBERLY ROAD
SALISBURY

Drawing Title:

EXISTING BLOCK PLAN

Client:

MR AND MRS ARNOLD

Singleton Design

32 Castle Street, Newtown
Tisbury, Wiltshire, SP3 6SN

Tel. 01747 445045
e: singleton.design@btinternet.com

Scale: 1:250 @ A2

Drg No: P822/02 Rev: