0 1 2 3 4 5


FLOOR PLANS SCALE 1:50

0 2 4 6 8 10


ELEVATIONS SCALE 1:100




EXISTING FRONT ELEVATION

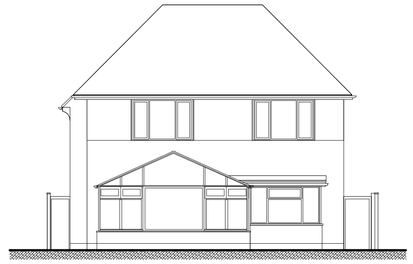


EXISTING REAR ELEVATION

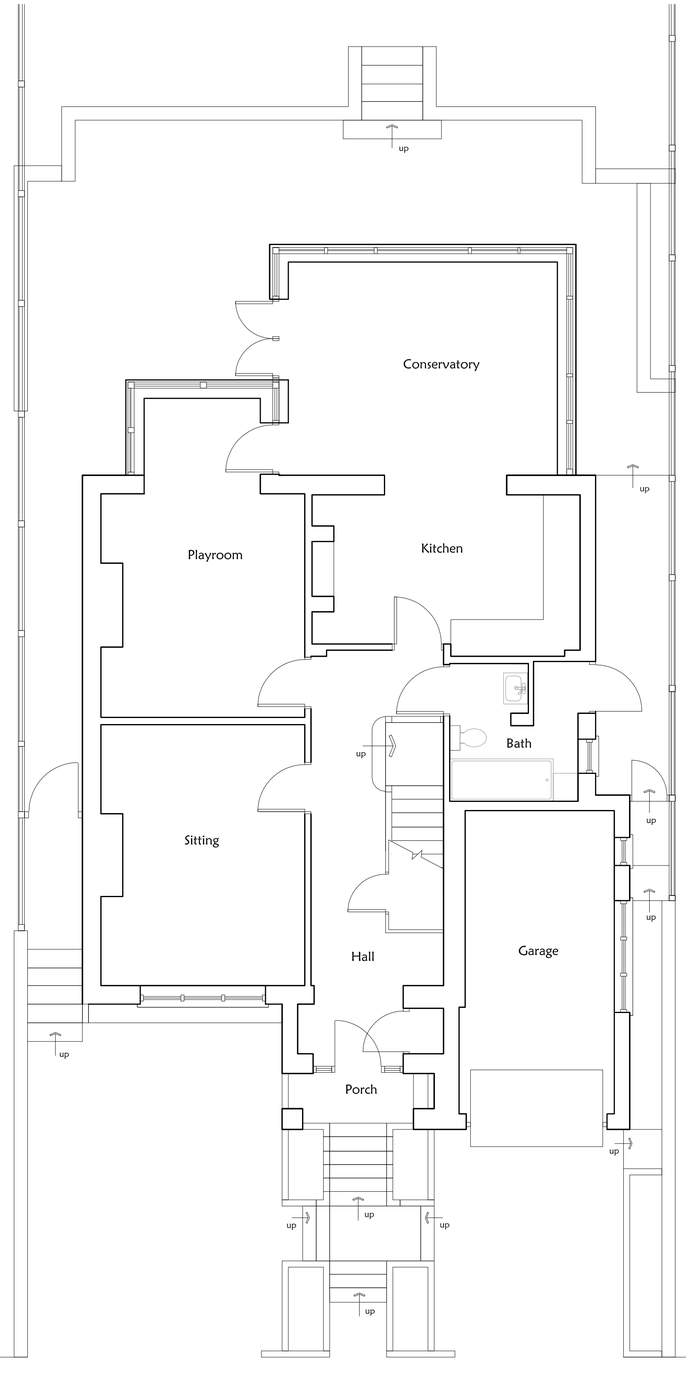

EXISTING GROUND FLOOR PLAN

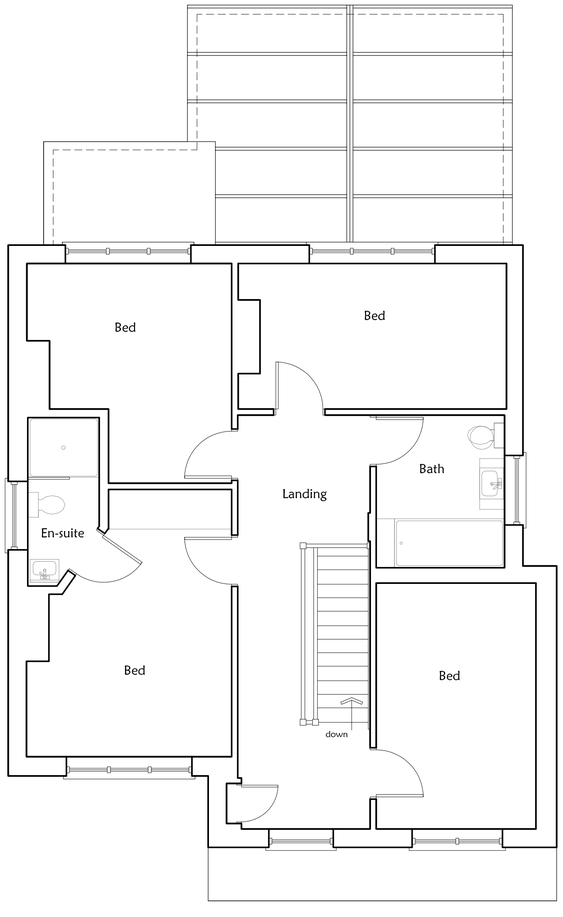

EXISTING FIRST FLOOR PLAN

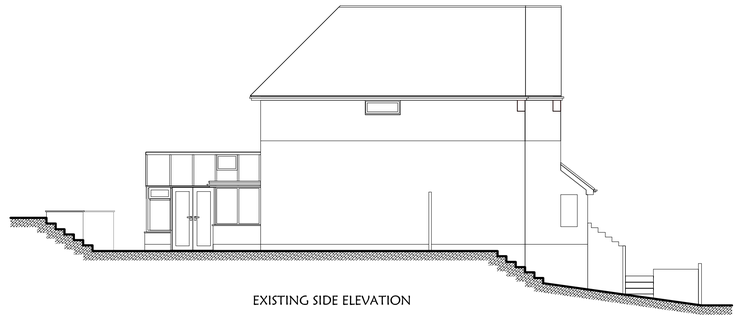

EXISTING SIDE ELEVATION



EXISTING SIDE ELEVATION

Project:

61 MOBERLY ROAD
SALISBURY

Drawing Title:

EXISTING FLOOR PLANS
AND ELEVATIONS

Client:

MR AND MRS ARNOLD

Singleton Design

32 Castle Street, Newtown
Tisbury, Wiltshire, SP3 6SN

Tel. 01747 445045
e: singleton.design@btinternet.com

Scale: 1:50, 1:100 @ A1

Drg No: P822/03 Rev: