
Garden Room

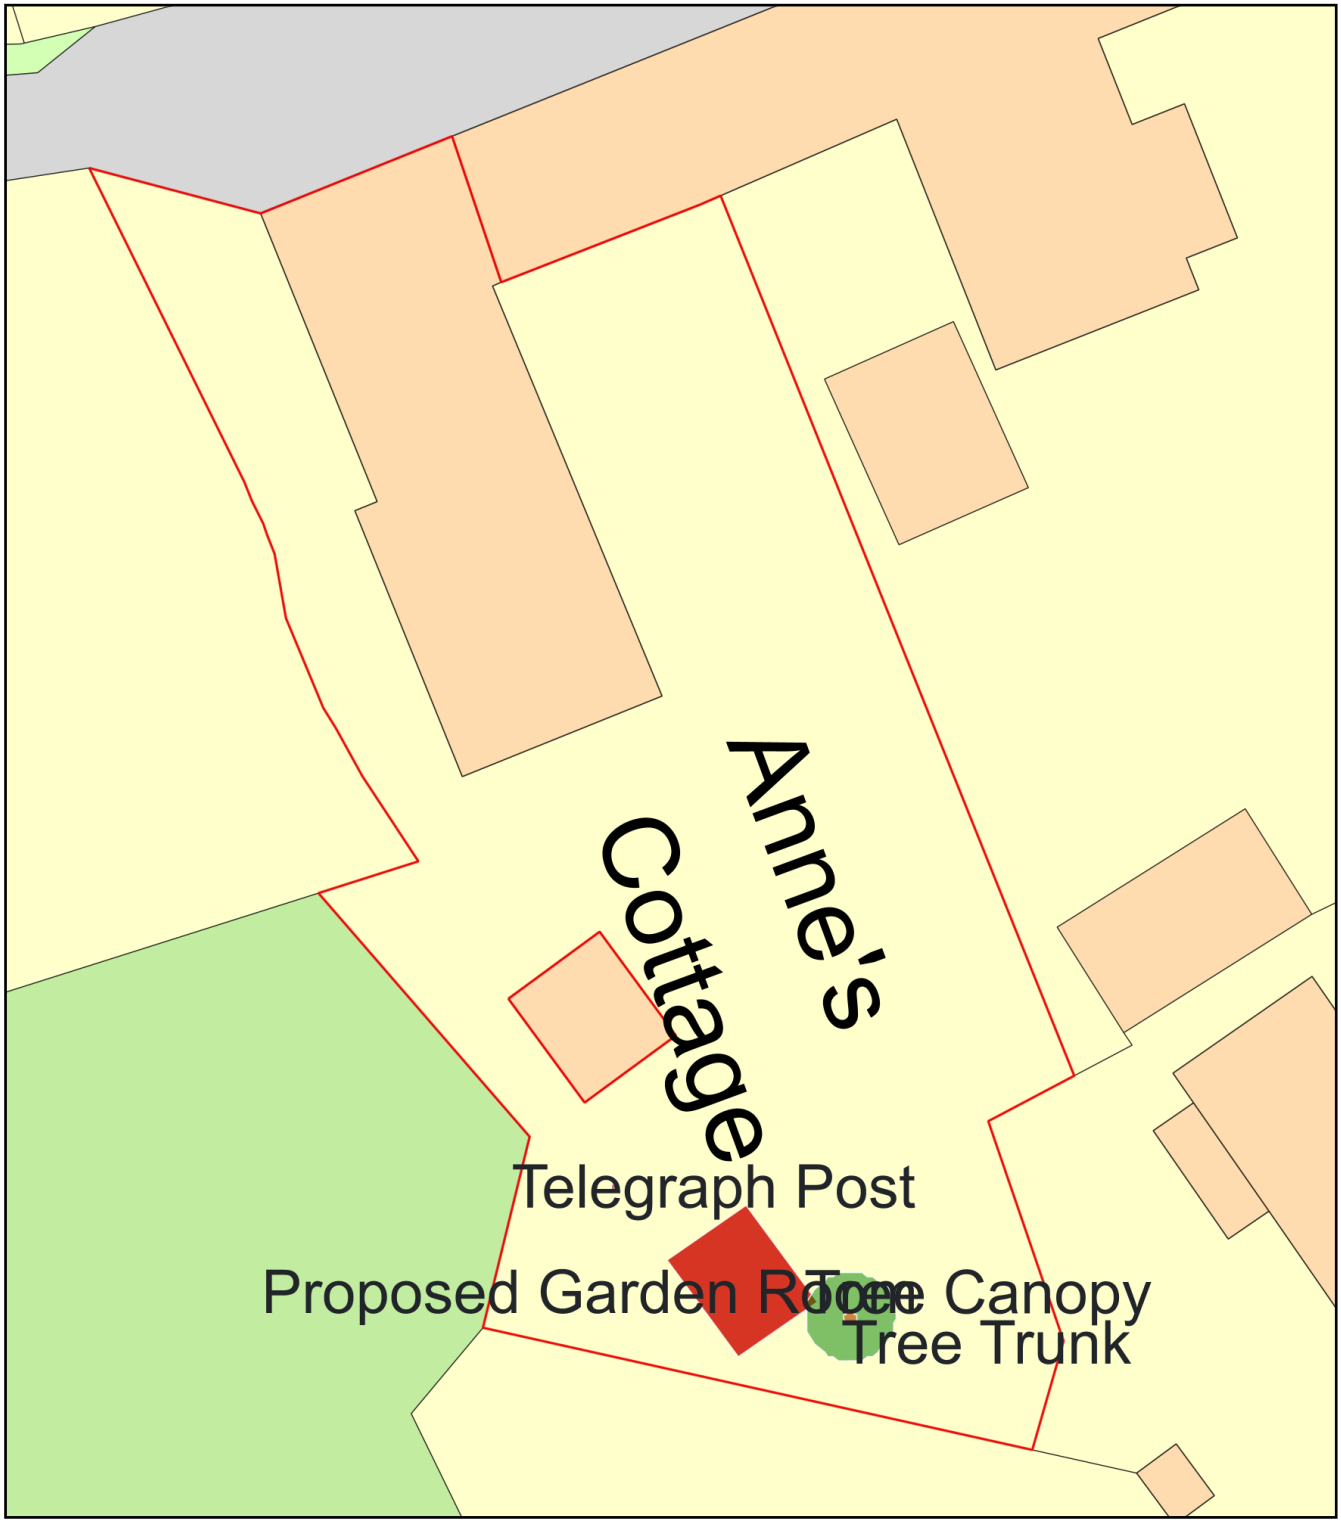

0 10
Metres

N

ReQuestaPlan

Plan Produced for: Fiona Catherwood

Date Produced: 01 Oct 2023

Plan Reference Number: TQRQM23274171924688

Scale: 1:200 @ A4

© Crown copyright and database rights 2023 OS 100042766