
West Barn ASHP Site Plan - Location Plan

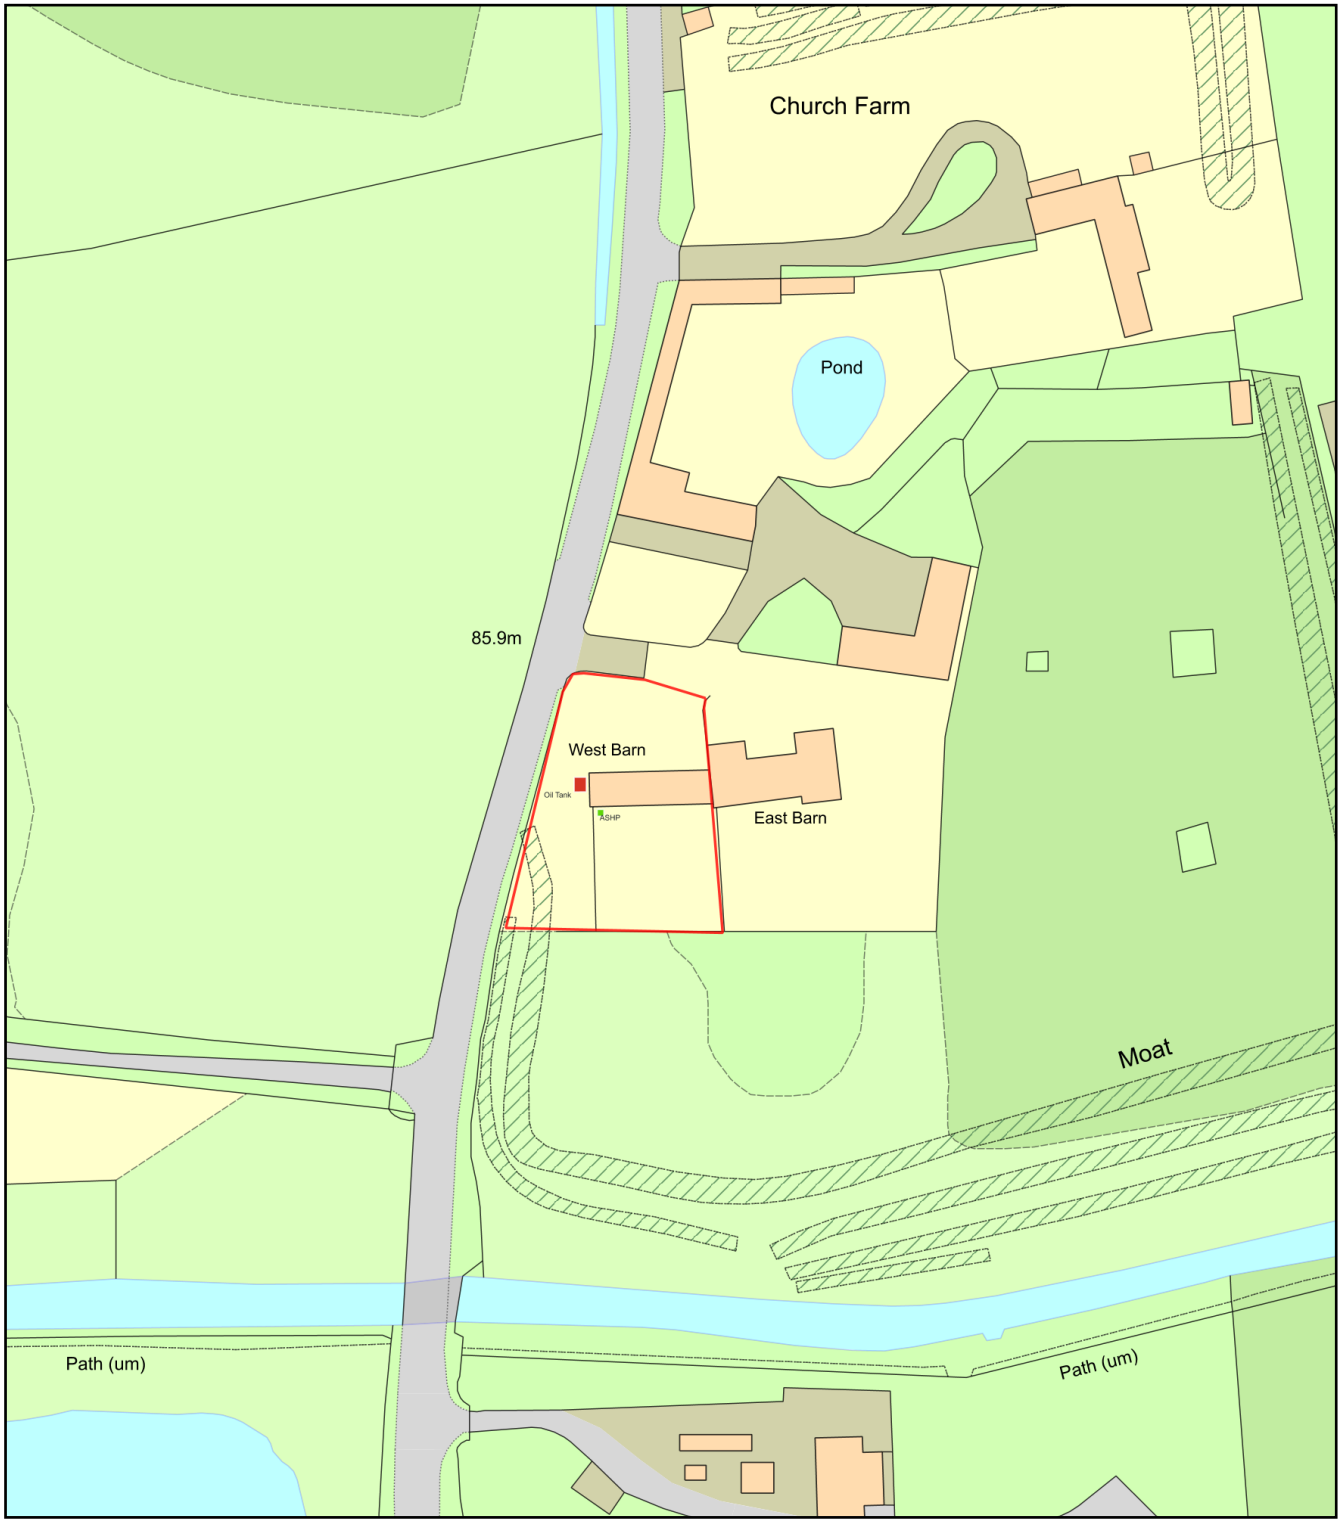

0 50
Metres

N

ReQuestaPlan

Plan Produced for:	Neil Rolls
Date Produced:	30 Sep 2023
Plan Reference Number:	TQRQM23273174807852
Scale:	1:1250 @ A4

© Crown copyright and database rights 2023 OS 100042766