HARVEY AND SNOWDON
Consulting Engineers
Kingsbury Square, Wilton
Salisbury, Wilts. SP2 0BA
tel: 01722 744200
fax: 01722 744402
e-mail: sue @harveyandsnowdon.co.uk

prepared by	Job No.	Sheet No.
Beverstock	26301 rev: 1	1 of

PROPOSED DETAILS FOR SUPPORTING GARDEN WALL WHERE GROUND LEVEL HAS BEEN LOWERED

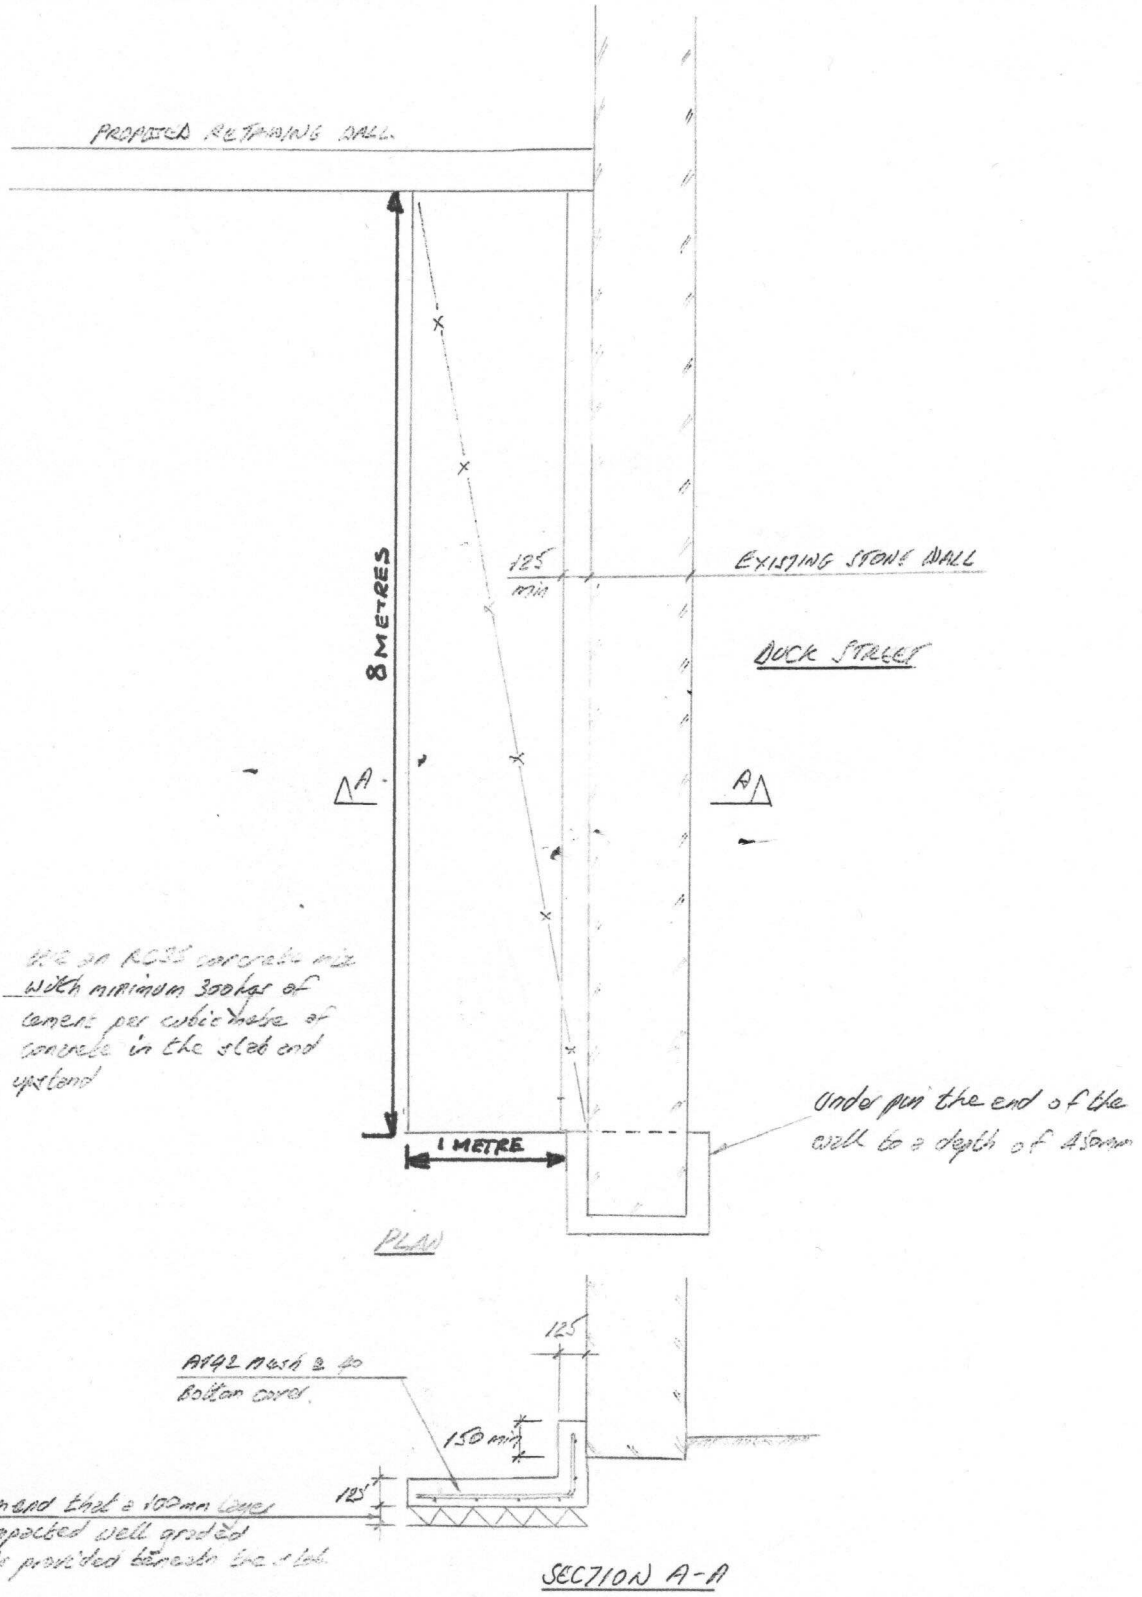

project: Quince Cottage, Duck Street, Tisbury, Wilts	date: 20th July 23
client: Mr. D. Green	ref: 26301/SK/1