
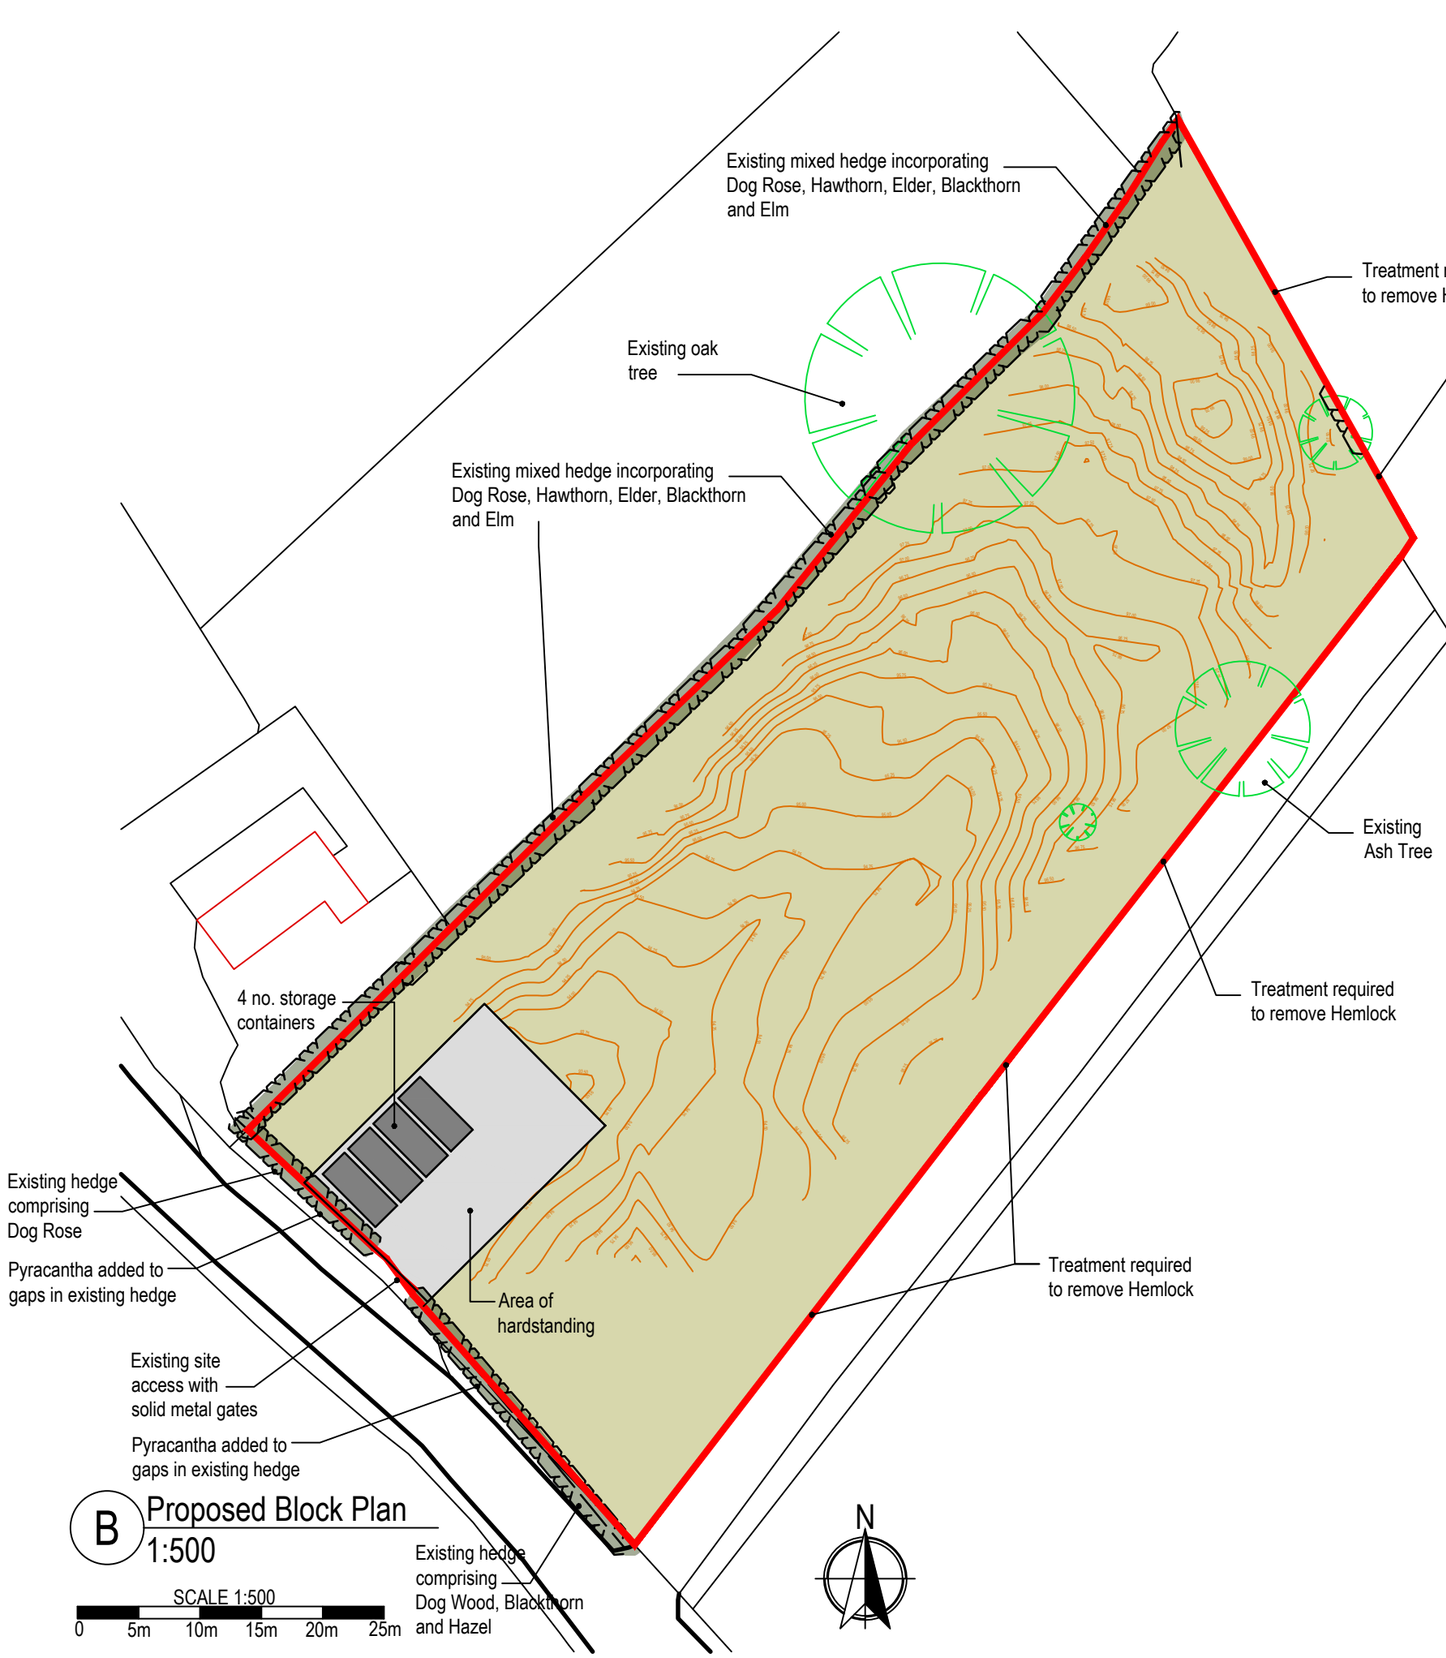


B Proposed Block Plan
1:500

SCALE 1:500
0 5m 10m 15m 20m 25m

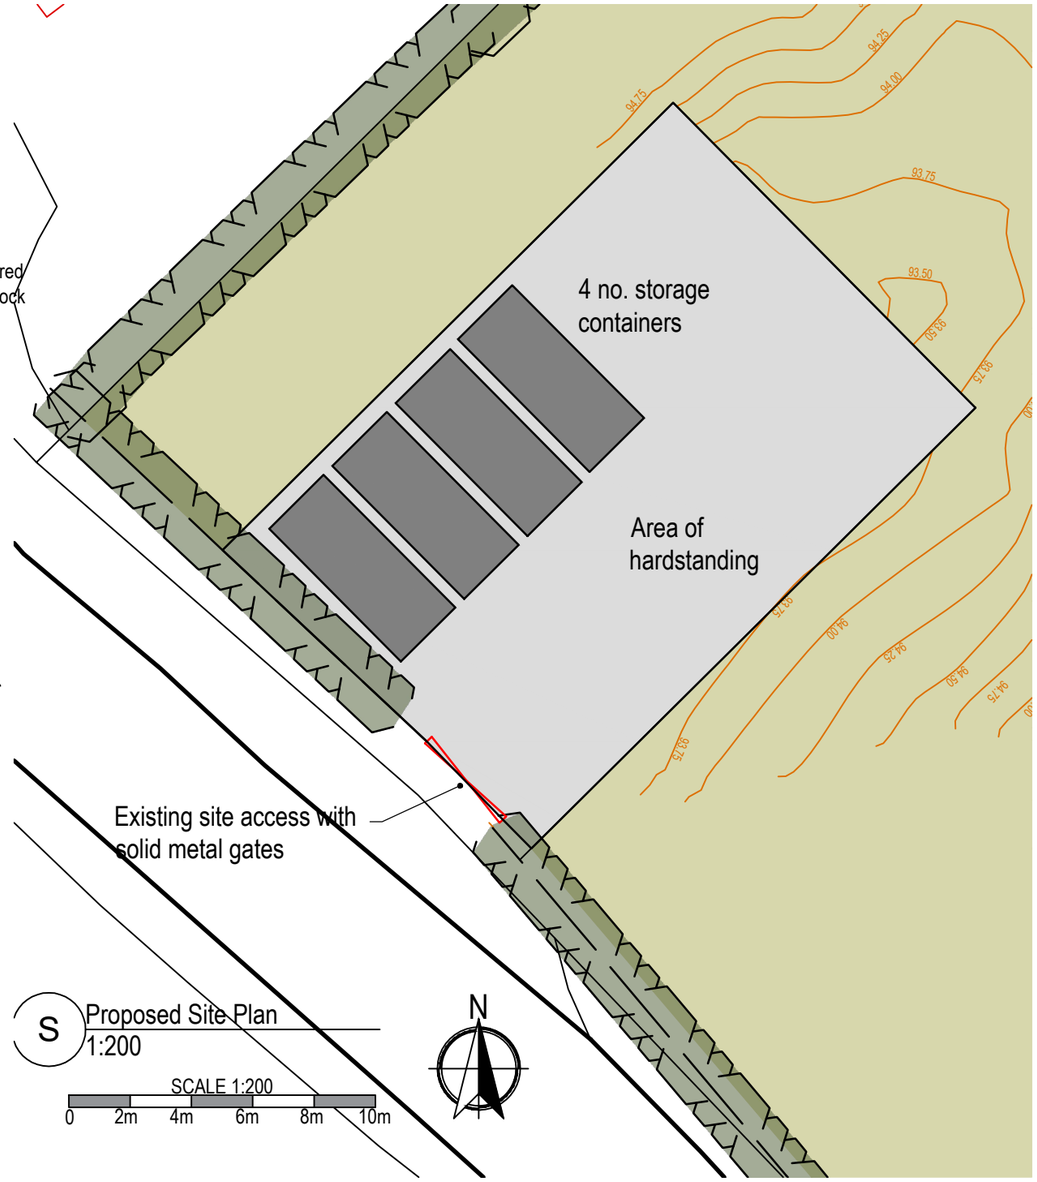

S Proposed Site Plan
1:200

SCALE 1:200
0 2m 4m 6m 8m 10m

Ordnance Survey (c) Crown Copyright 2018. All rights reserved. Licence number 100022432

REVISION	DATE	COMMENT
A	25.09.23	Landscape notes added

stone + partners
A R C H I T E C T U R E
Saxum House 4 Billetfield
Taunton Somerset TA1 3NN
Telephone: 01823 337211
www.stone-partners.co.uk
taunton@stone-partners.co.uk

client: Kennet Construction	scale: 1:500 @ A3	
	date: Feb 2022	
contract: Former Westwood Mines, Lower Westwood	job no.: 3872	
drawing: Proposed Site Plan	dwg.: 02	rev.: A

THIS DRAWING IS THE COPYRIGHT OF STONE + PARTNERS WHICH MAY NOT BE INFRINGED WITHOUT THEIR APPROVAL DO NOT SCALE FOR CONSTRUCTION. DISCREPANCIES MUST BE REPORTED IMMEDIATELY TO THE ARCHITECT BEFORE PROCEEDING. CONTRACTORS MUST CHECK ALL DIMENSIONS ON SITE.