

0 2 4 6 8 10


metres (1:100 on A3)

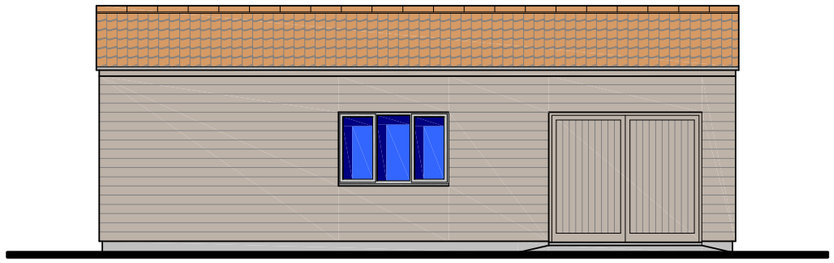


EAST ELEVATION

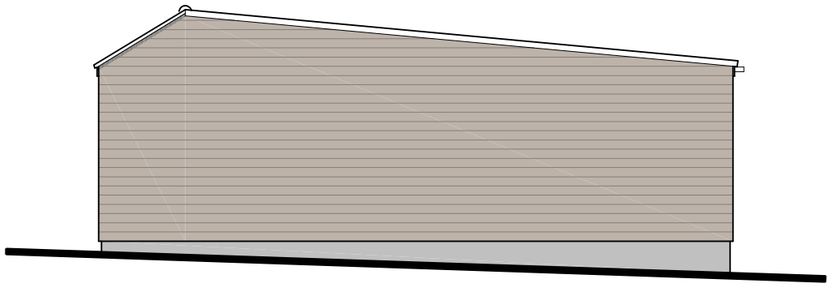


NORTH ELEVATION

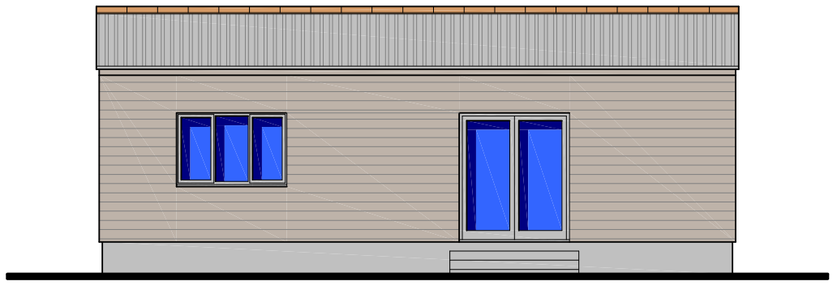

WEST ELEVATION

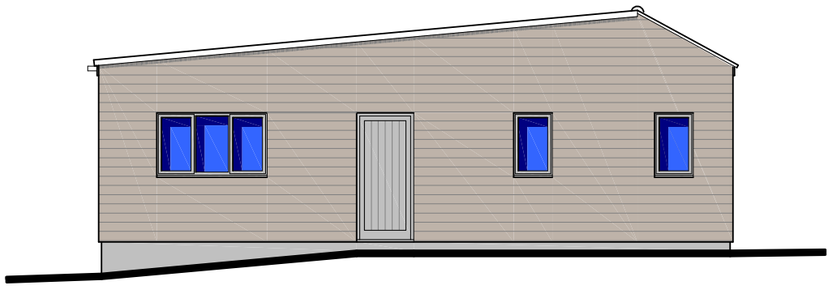

SOUTH ELEVATION

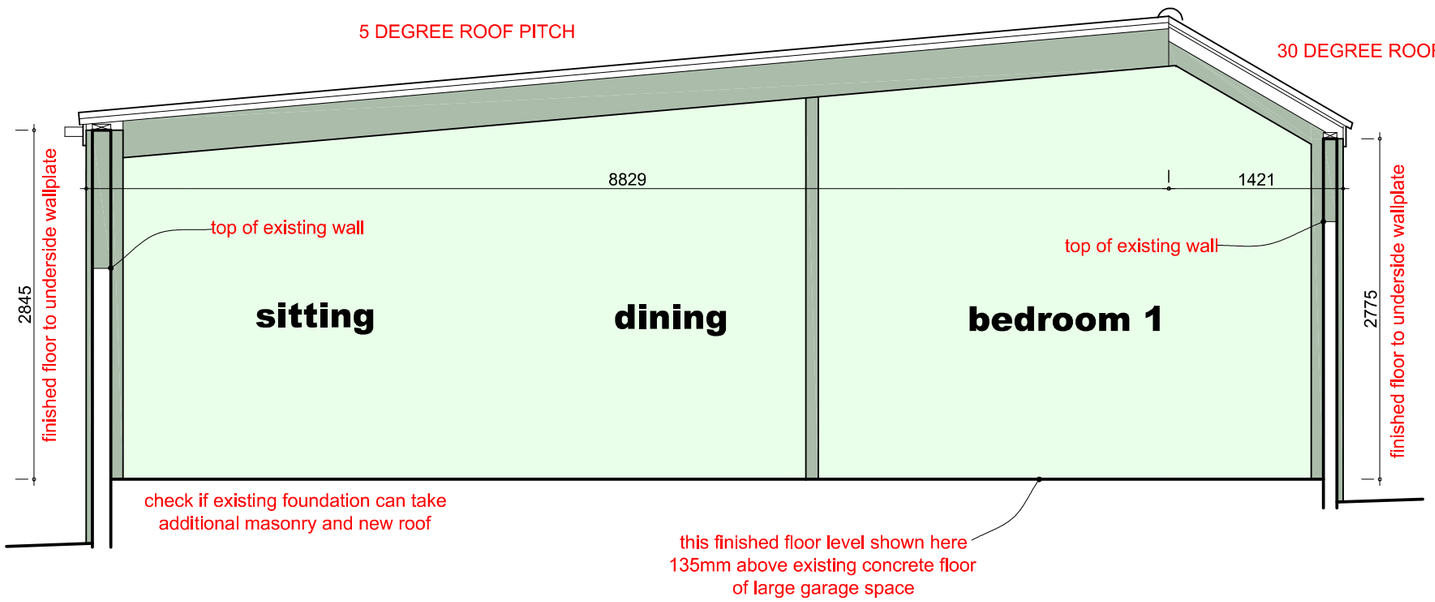

SECTION

FRONT ROOF - INTERLOCKING CONCRETE TILES

REAR ROOF - CORRUGATED ROOF SHEETING

WALLING - HORIZONTAL TIMBER BOARDING

WINDOWS AND PEDESTRIAN DOORS - UPVC FRAMES

GARAGE DOORS - TIMBER

K E V I N S M I T H Architectural Services

7 Ludlow Close , Frome , Somerset . BA11 2ES TEL. 07946 678348 WEB. www.kevinpsmith.co.uk

Client **MR A BEEDEN**

Job **PROPOSALS AT WILLOW GRANGE , BROKERSWOOD , WILTSHIRE .**

Title **PROPOSAL DETAILS (SECTION AND ELEVATIONS)**

Scales **1:50 1:100** Date **MARCH 2022** Ref No **2323 / 05**